
THE LEGACY - PH3
SANITARY SEWER PLANS
PROJ. NO. 468-83742

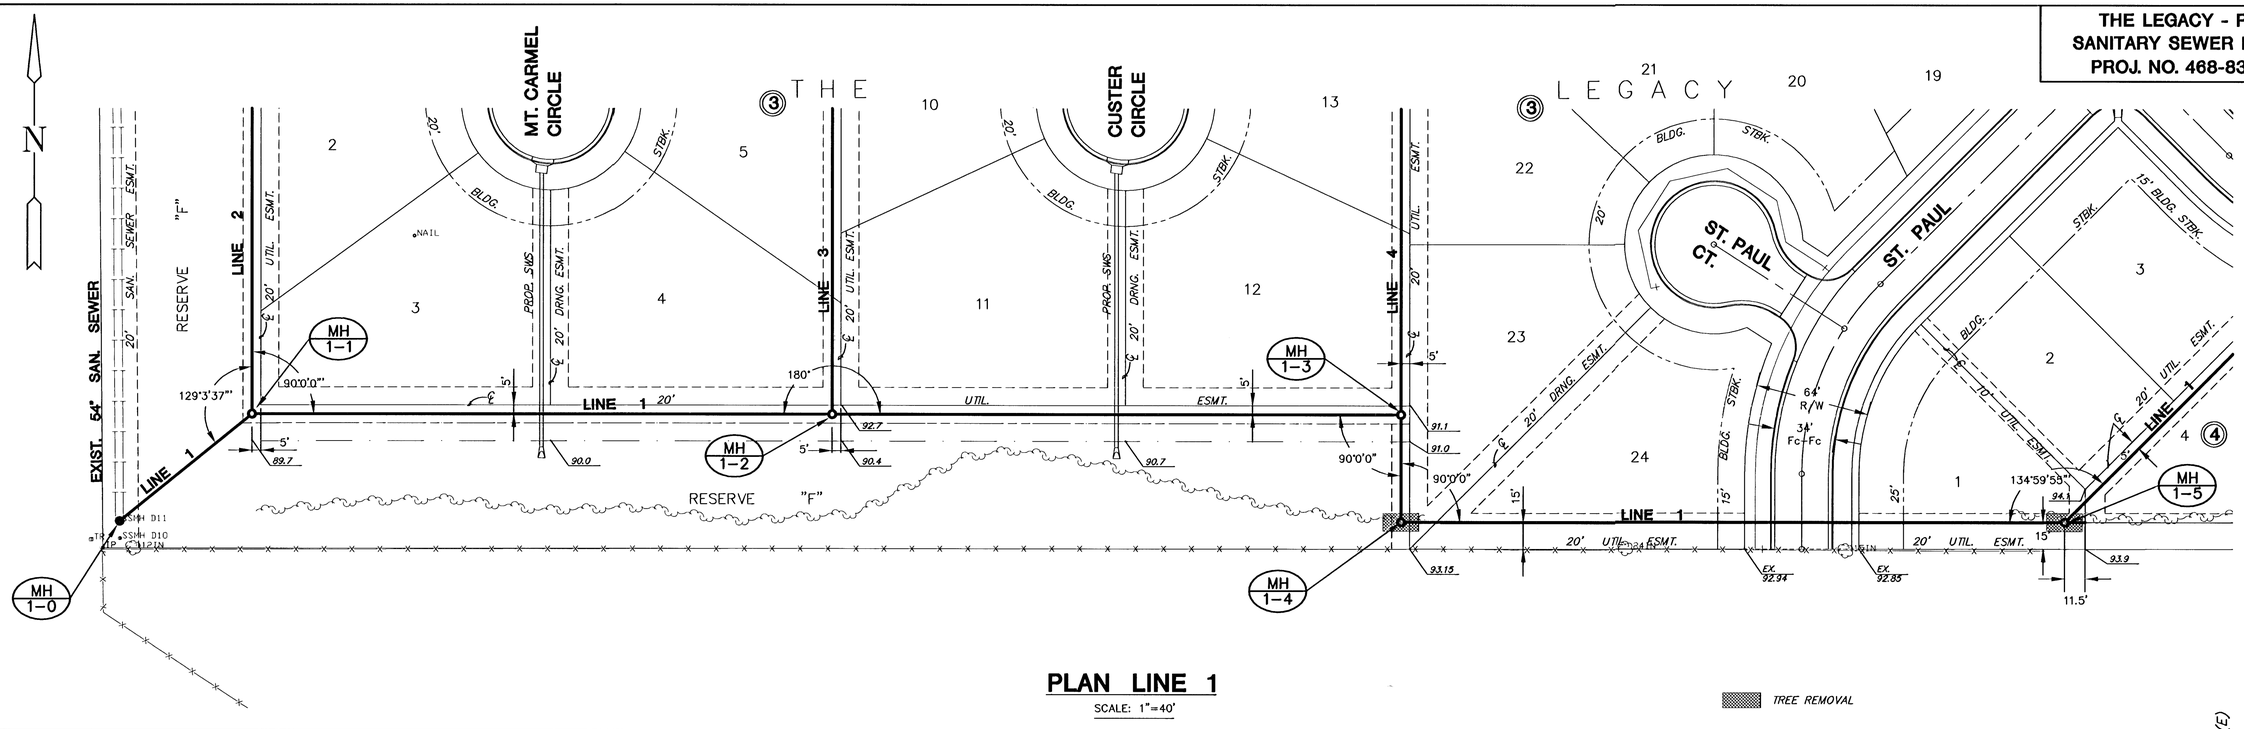


PLAN LINE 1

SCALE: 1"=40'

TREE REMOVAL

PROFILE LINE 1

SCALE: HORIZ. 1"=40'
SCALE: VERT. 1"=5'

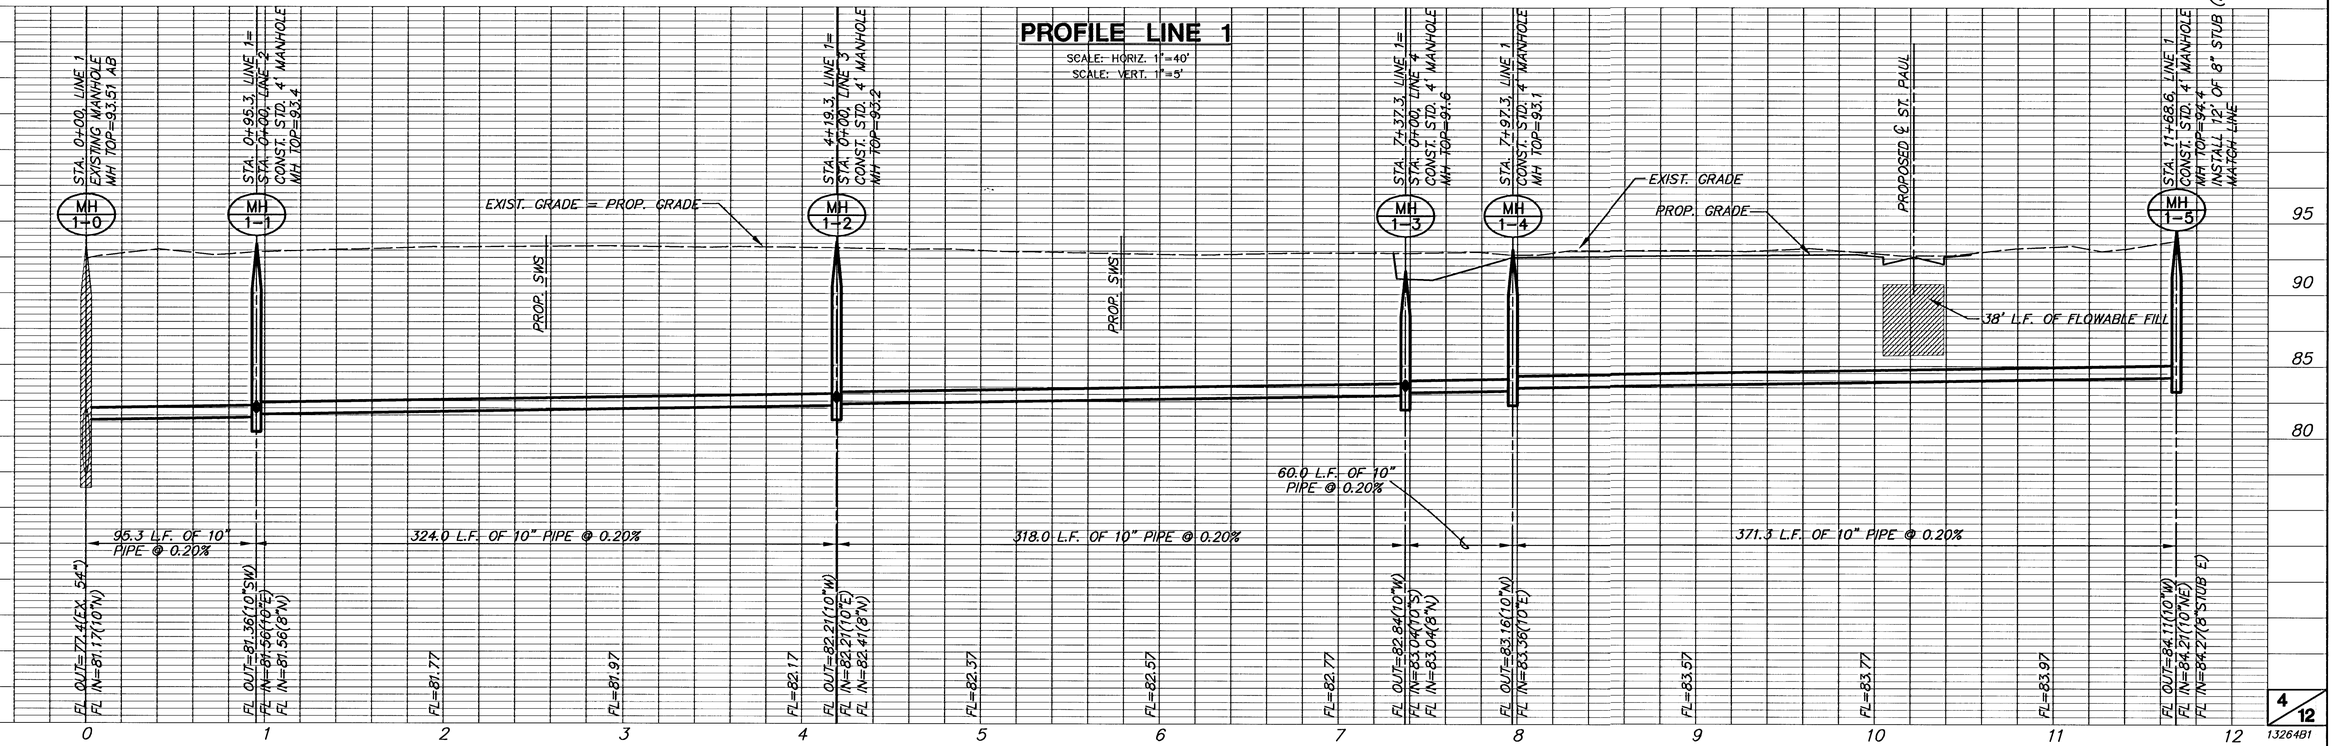

G:\CIVIL\95138\SAN\PHASE3\132648I.DWG

132648I