

THE LEGACY - PH3
SANITARY SEWER PLANS
PROJ. NO. 468-83742

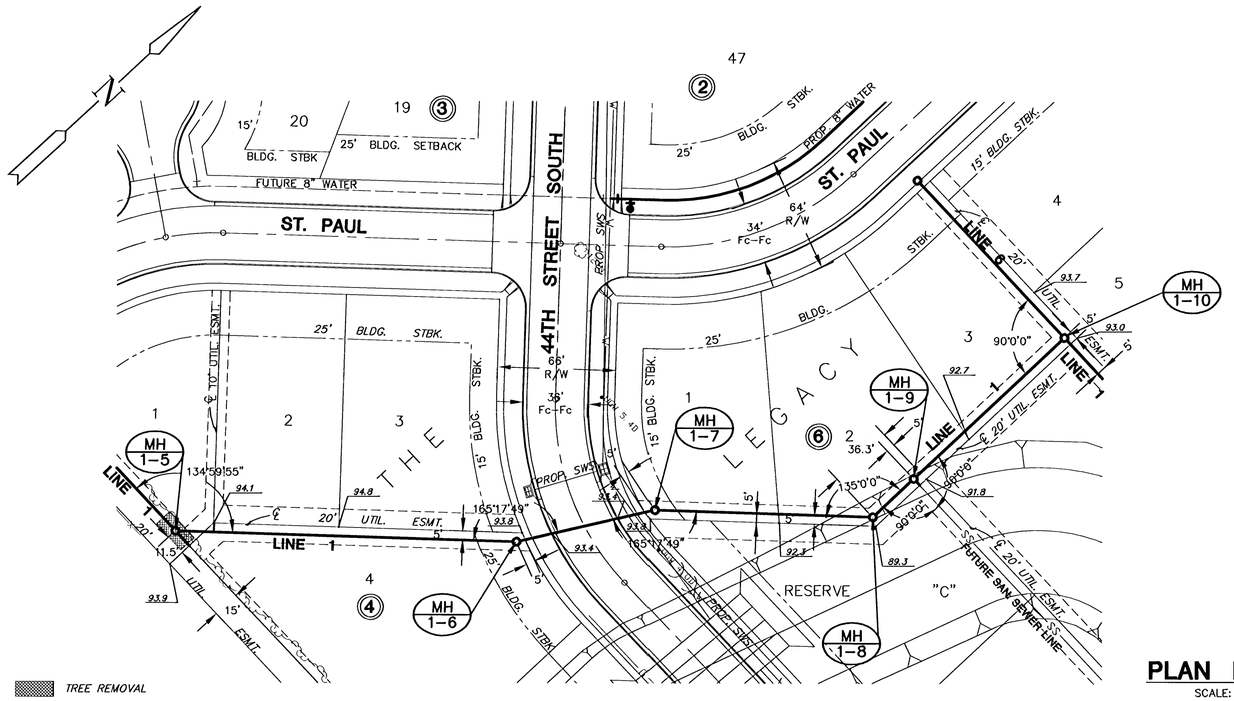

TREE REMOVAL


PLAN LINE 1 - CONT'D

SCALE: 1"=40'

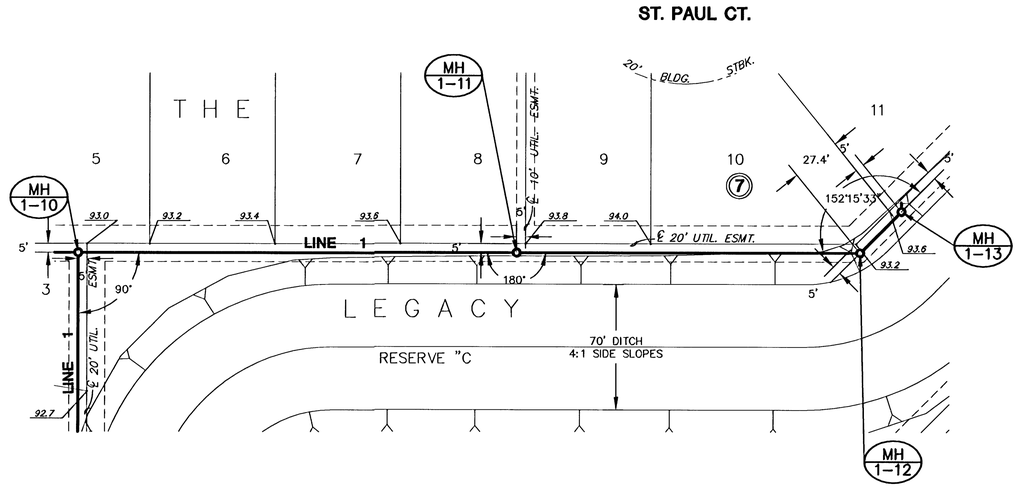

PROFILE LINE 1 - CONT'D

SCALE: HORIZ. 1"=40'
SCALE: VERT. 1"=5'

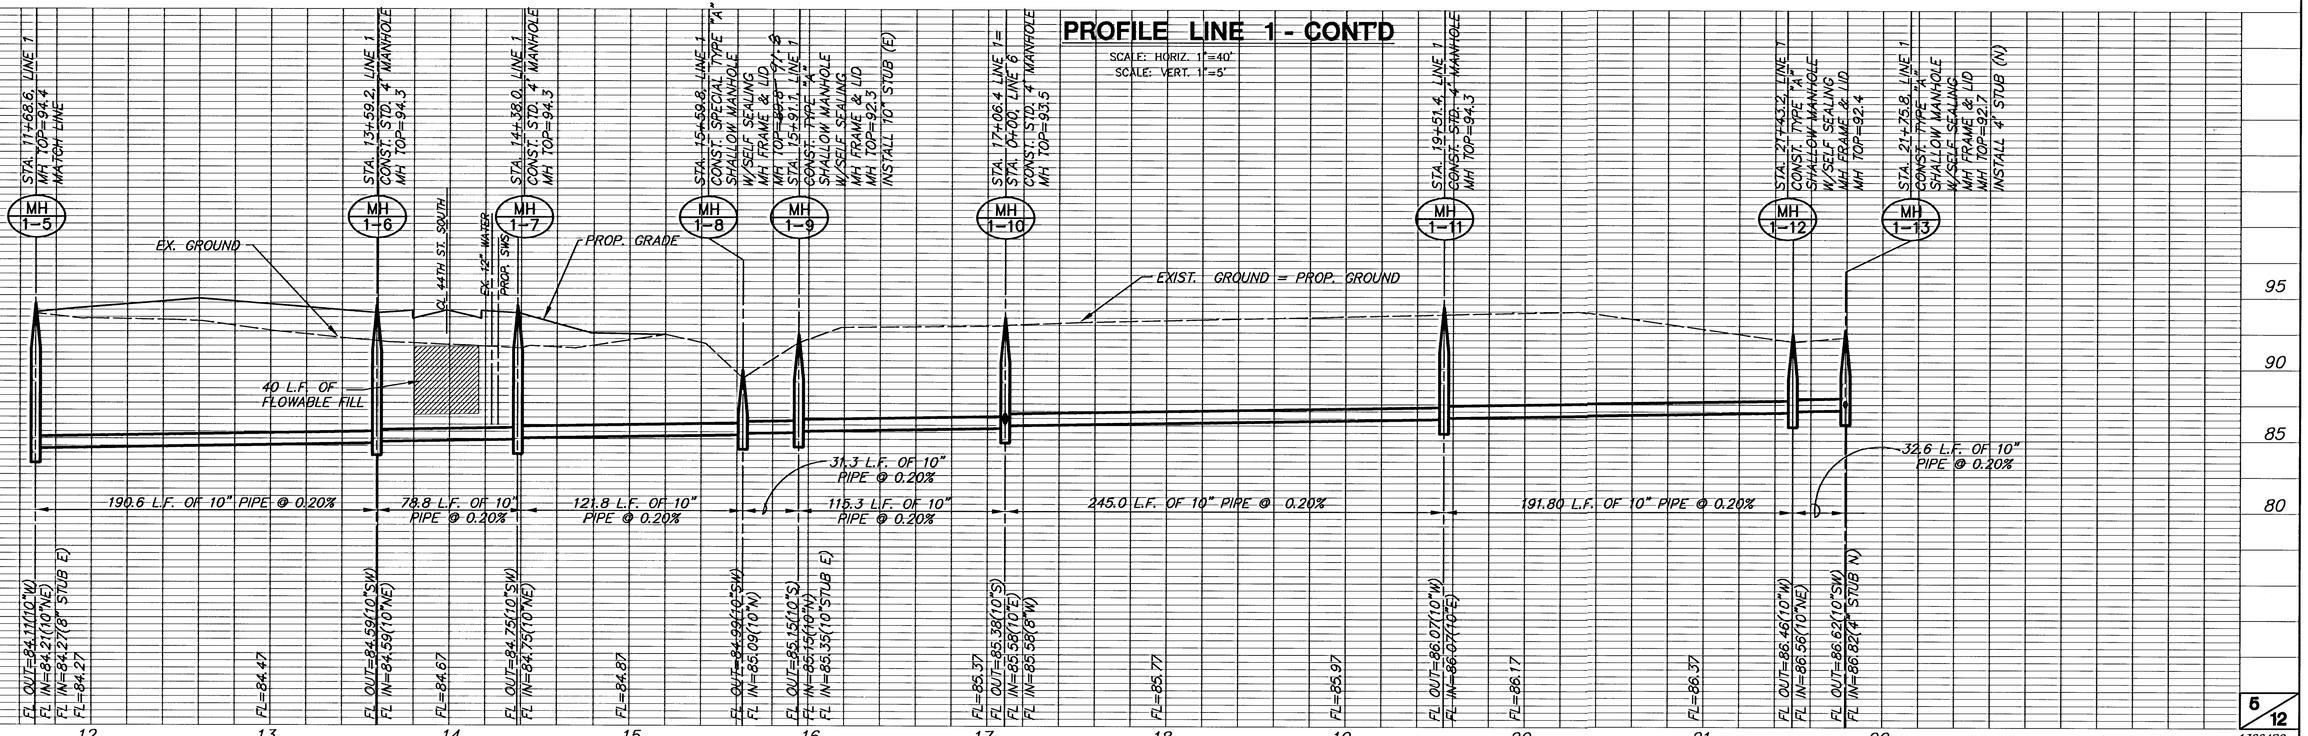

G:\CIVIL\PROJECTS\SAN\PHASE3\1326482.DWG

1326482