
SWS PLAN & PROFILE
PINE MEADOW ADDITION
LINE 1

N

SCALE: 1"=20'
20 10 0 20

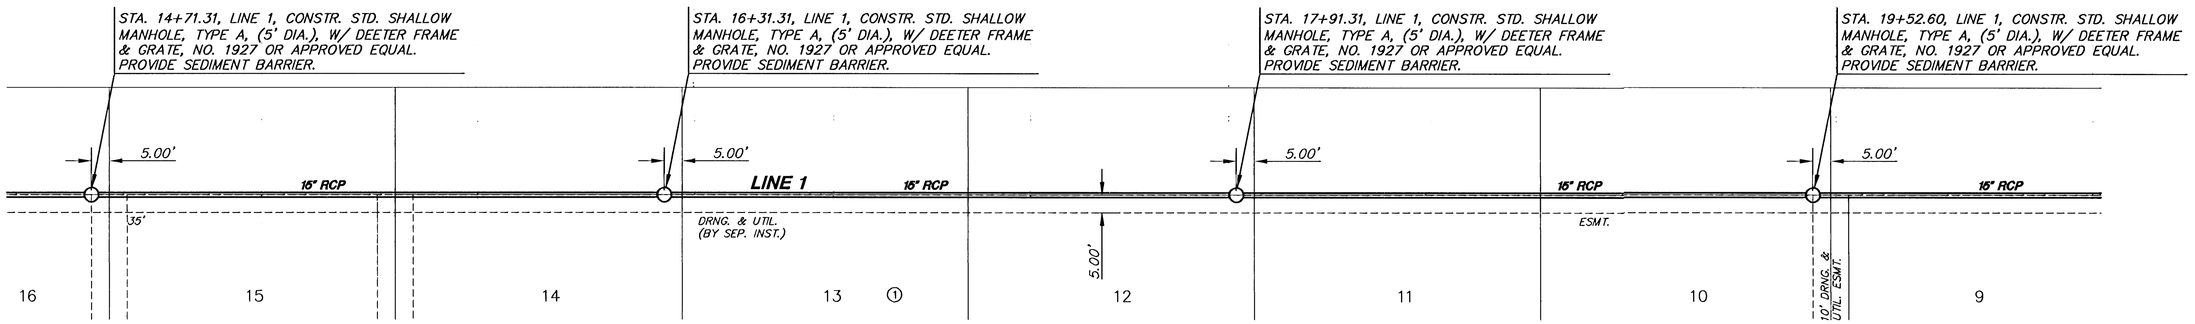


PINE MEADOW ADDITION

PLAN LINE 1

SCALE: 1"=20'

PROFILE LINE 1

SCALE: HORIZ. 1"=20'
SCALE: VERT. 1"=5'

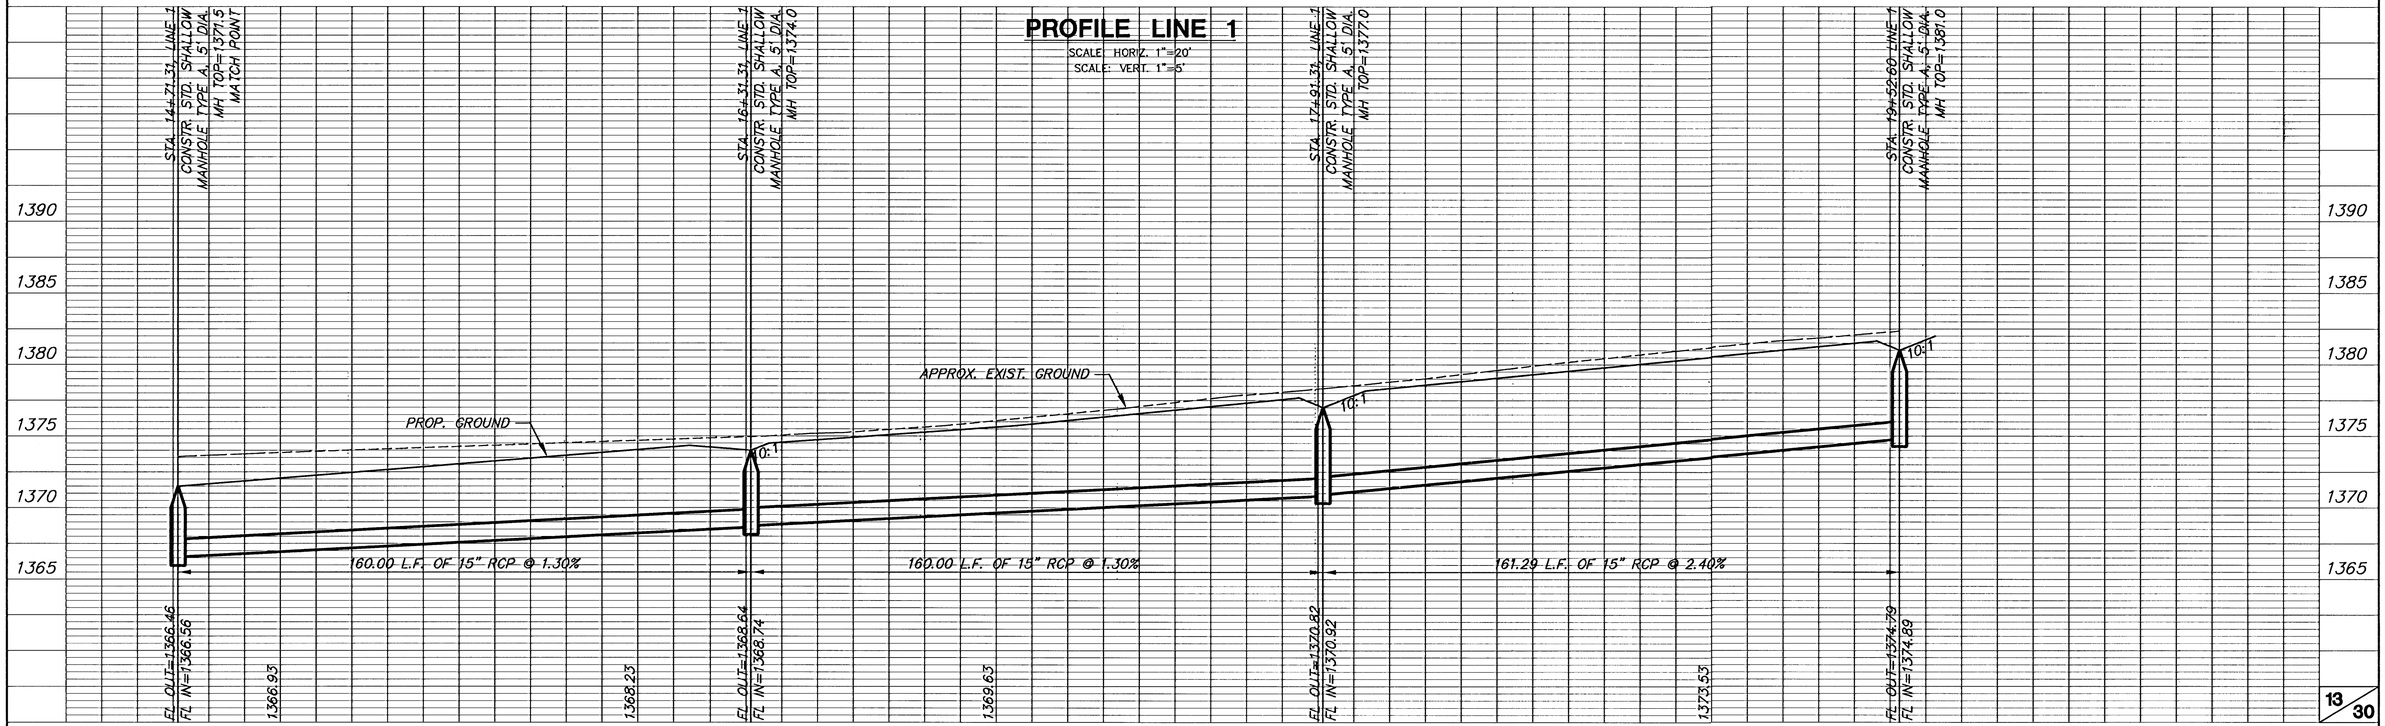

H:\CIVIL\01077\DWG\SWS\1ST_ADD\01077_02.DWG