SWS PLAN & PROFILE
PINE MEADOW ADDITION
LINE 1

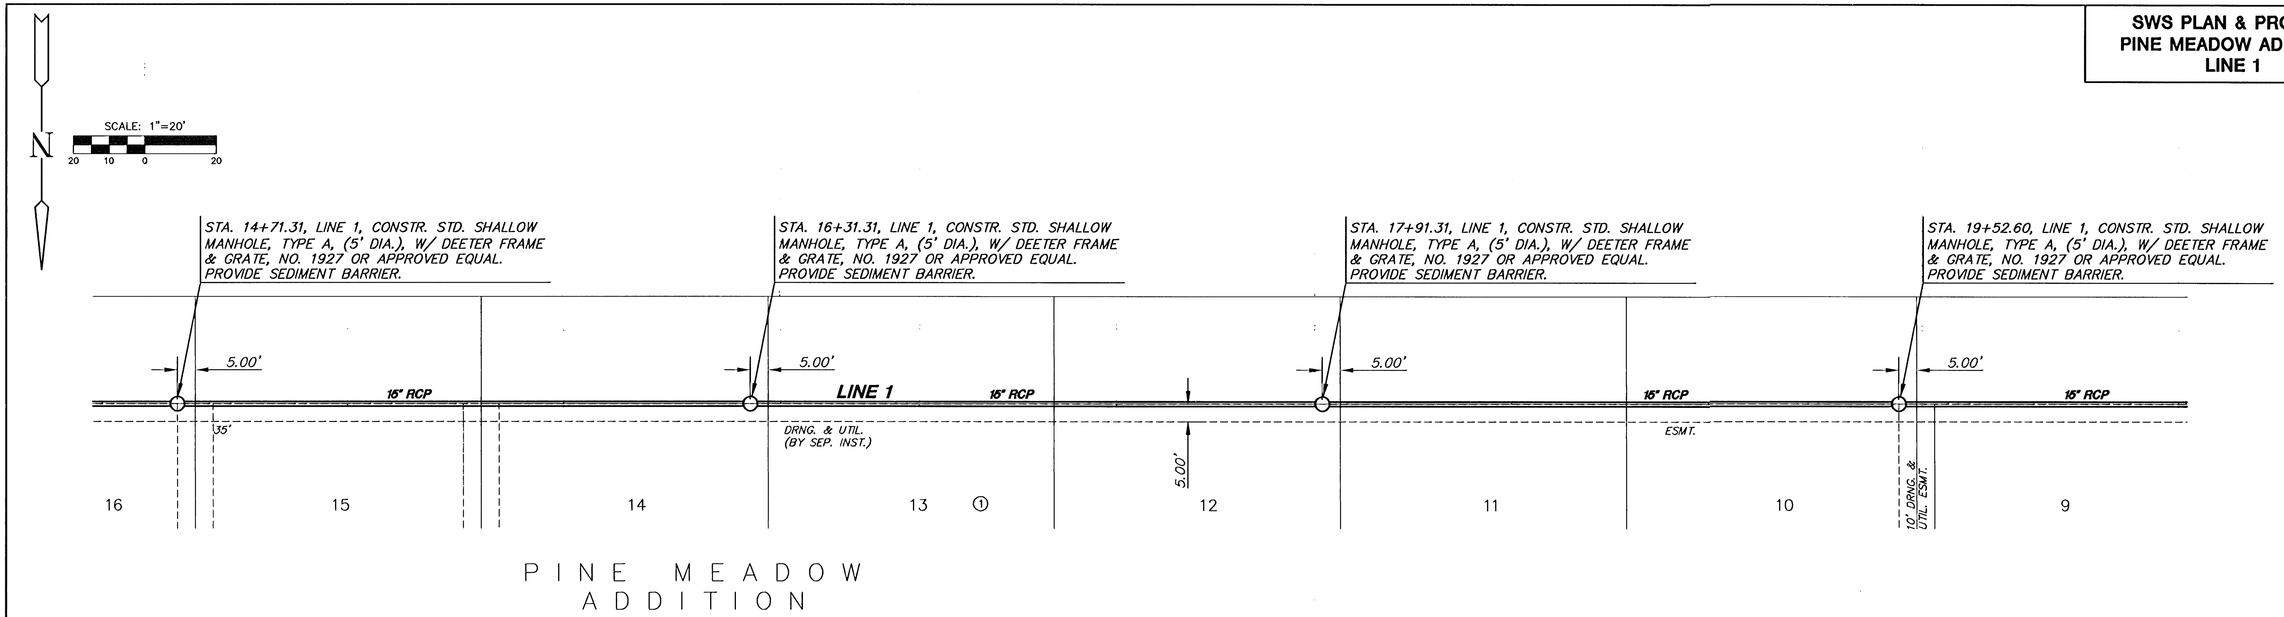

PLAN: LINE 1

SCALE: 1"=20'

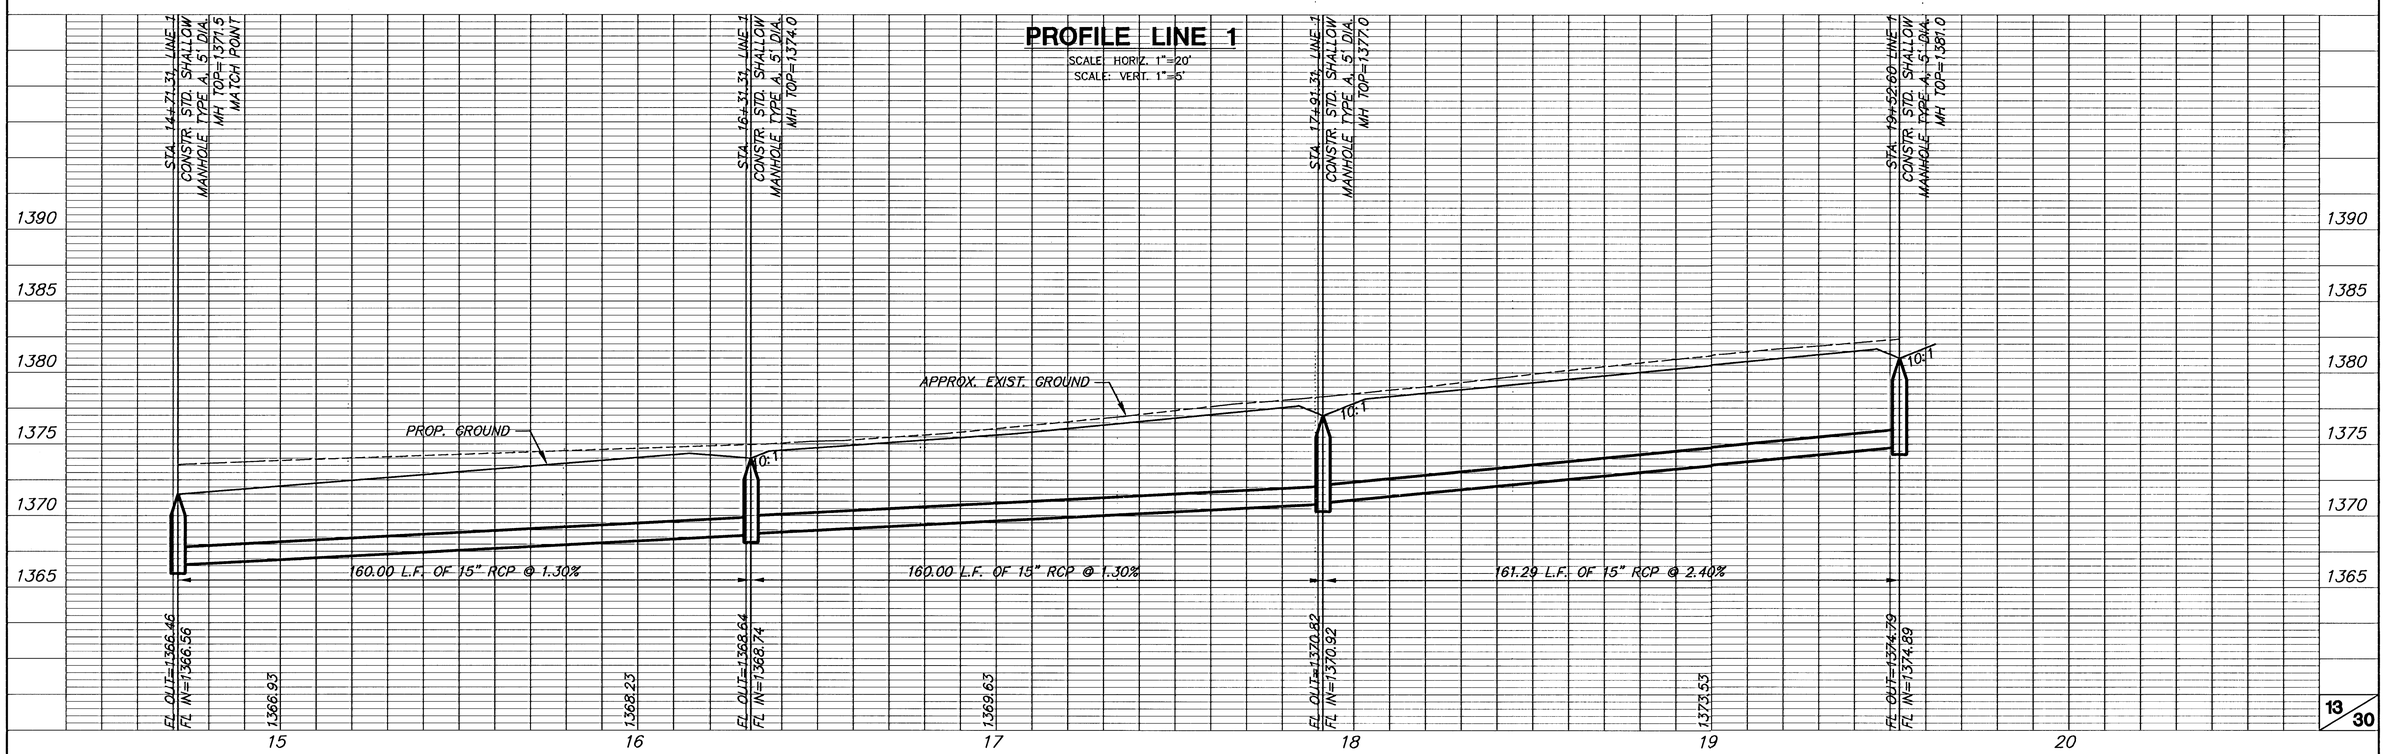

H:\CIVIL\01077\DWG\SWS\1ST_ADD\01077_D2.DWG