SWS PLAN & PROFILE
PINE MEADOW ADDITION
LINE 2

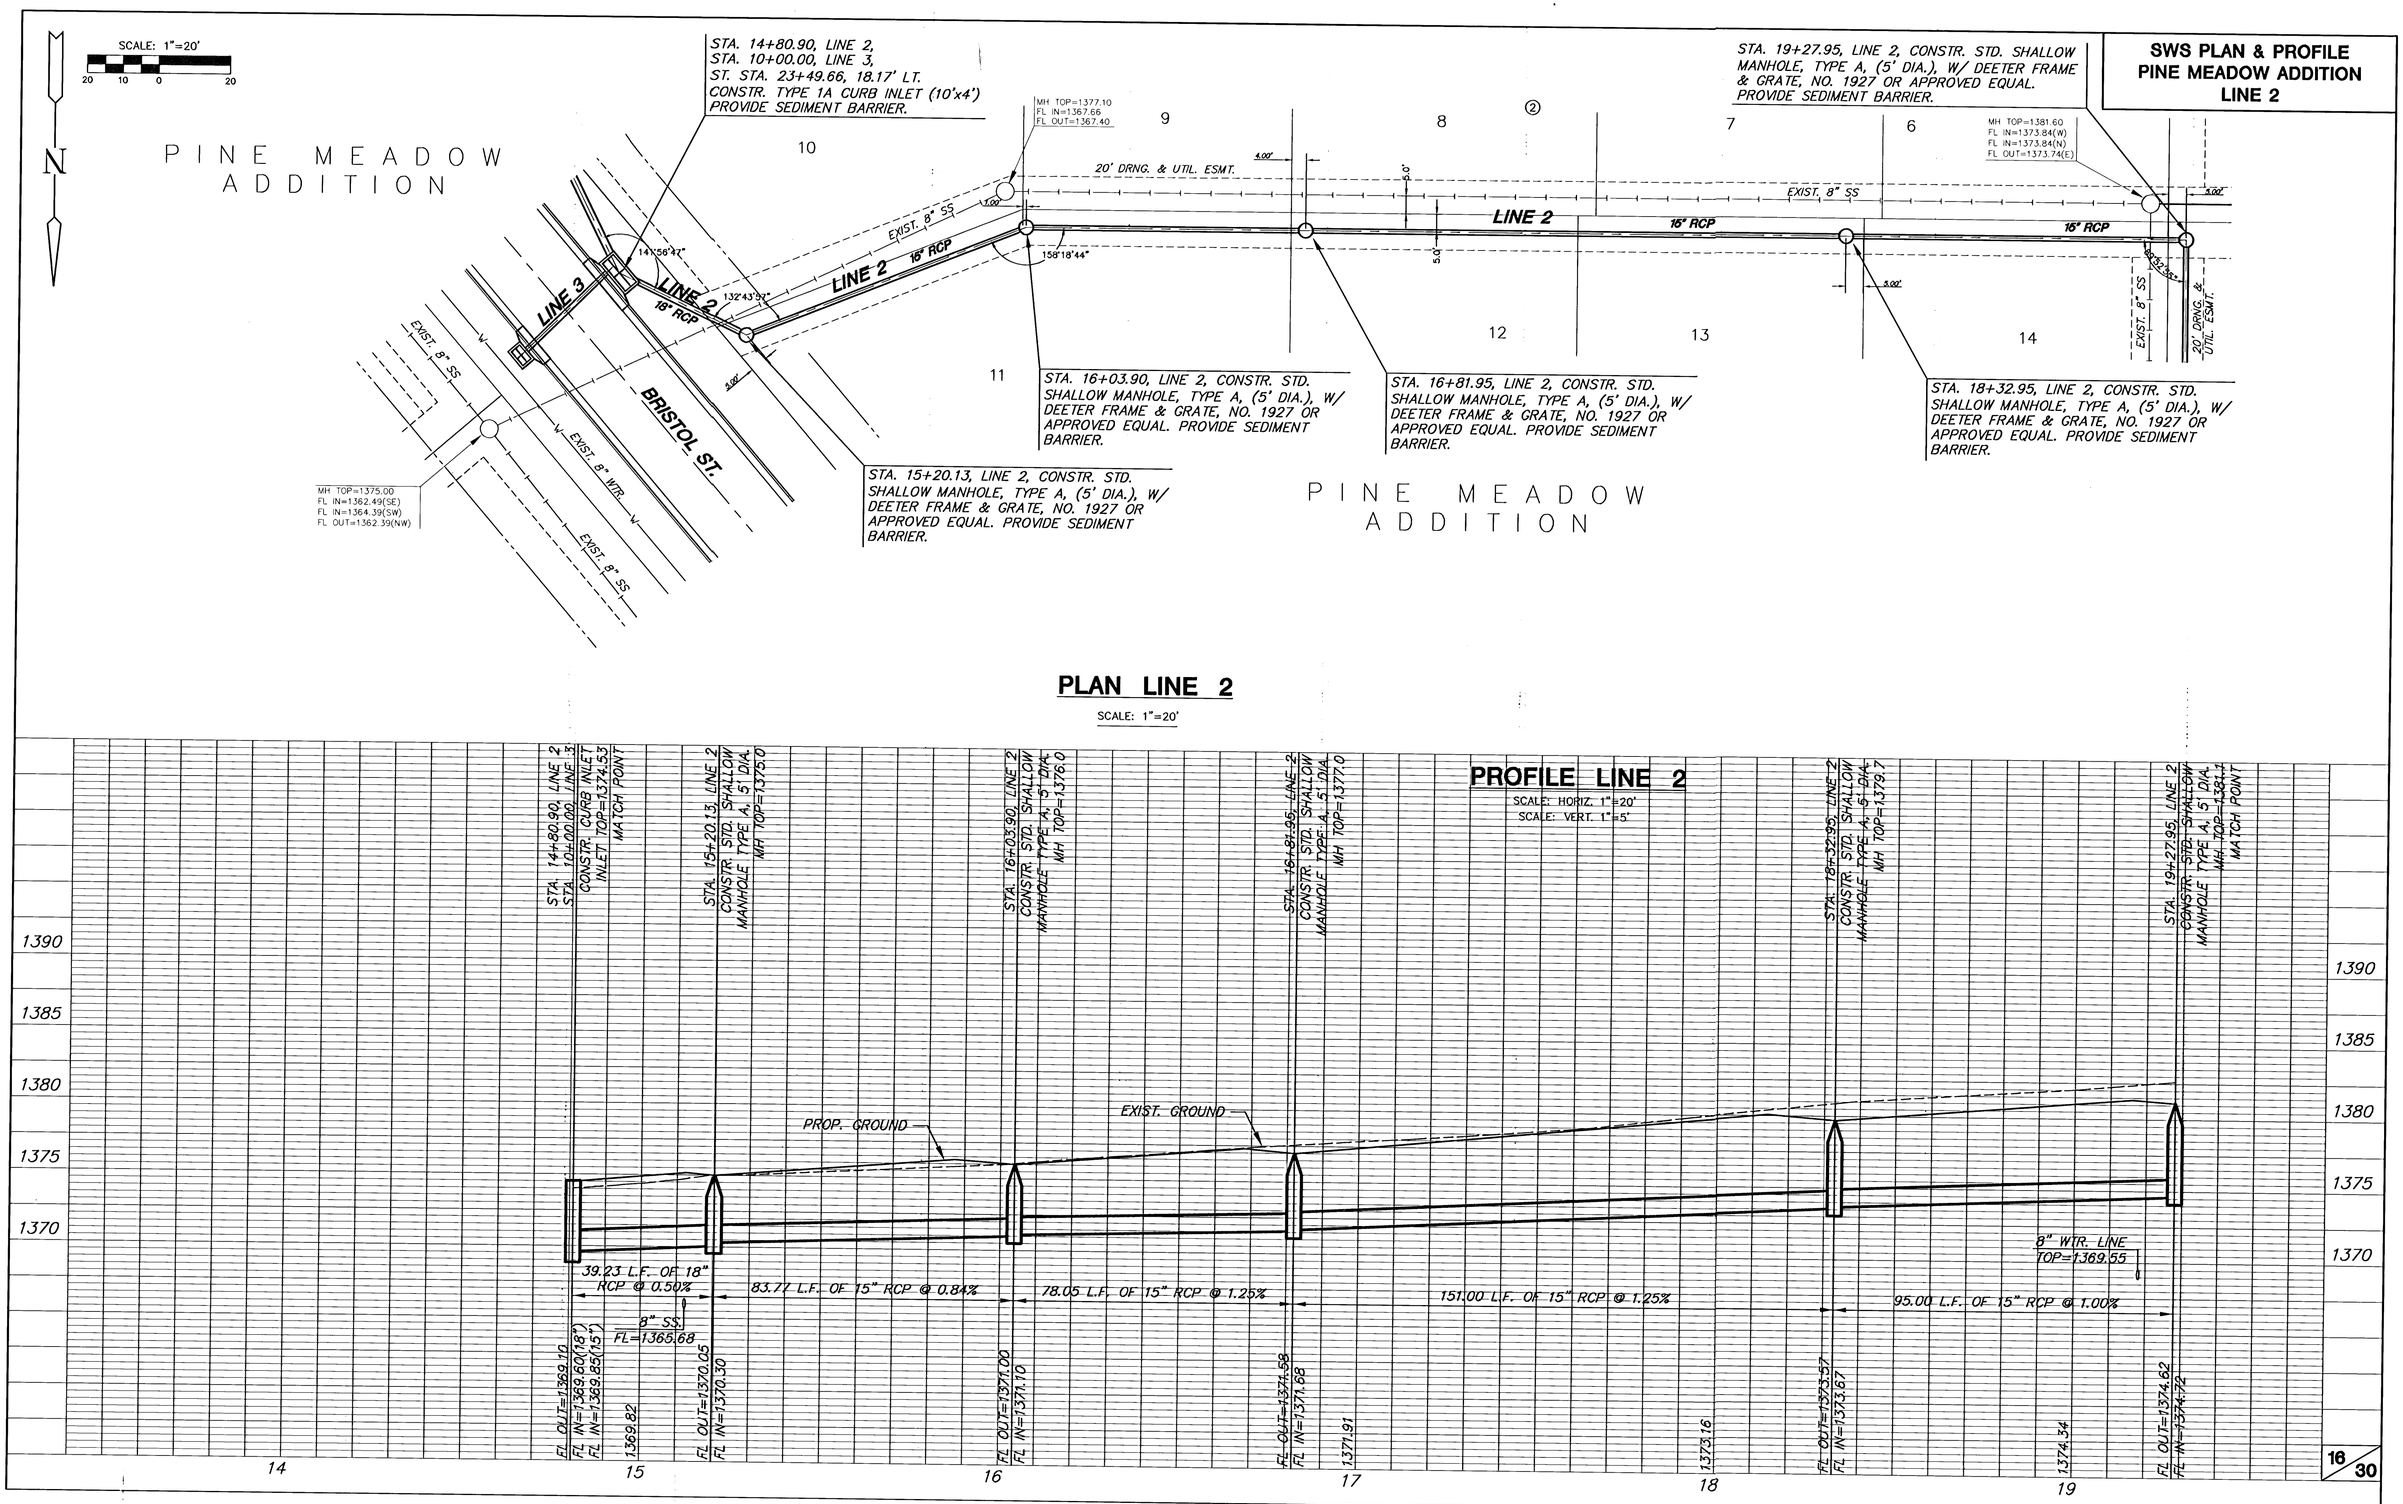

H:\CIVIL\01077\DWG\SWS\1ST_ADD\01077_05.DWG