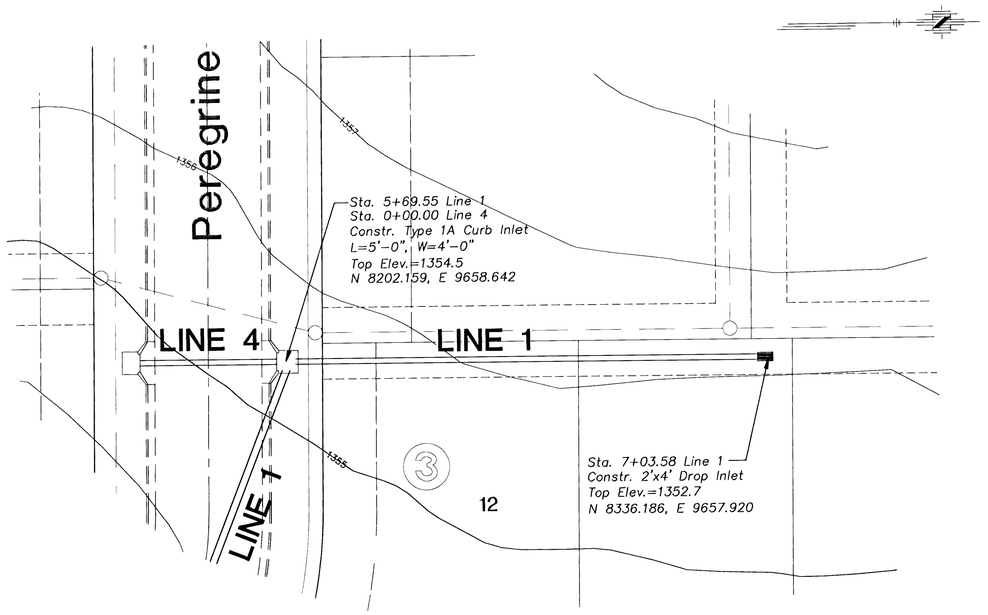


GRAPHIC SCALE


5 0 — 1 INCH = 5 FT. (Vert.)

20 0 10 20 40 — (IN FEET) 1 INCH = 20 FT.

No.	Date	By	Approved	Revision

FALCON FALLS - PHASE 1
STREET IMPROVEMENTS
LINE No. 1

CITY OF WICHITA, KANSAS
NEIL D. CABLE, P.E. - CITY ENGINEER
C.O.W. Project # 472-83687 C.C.A. # 765782

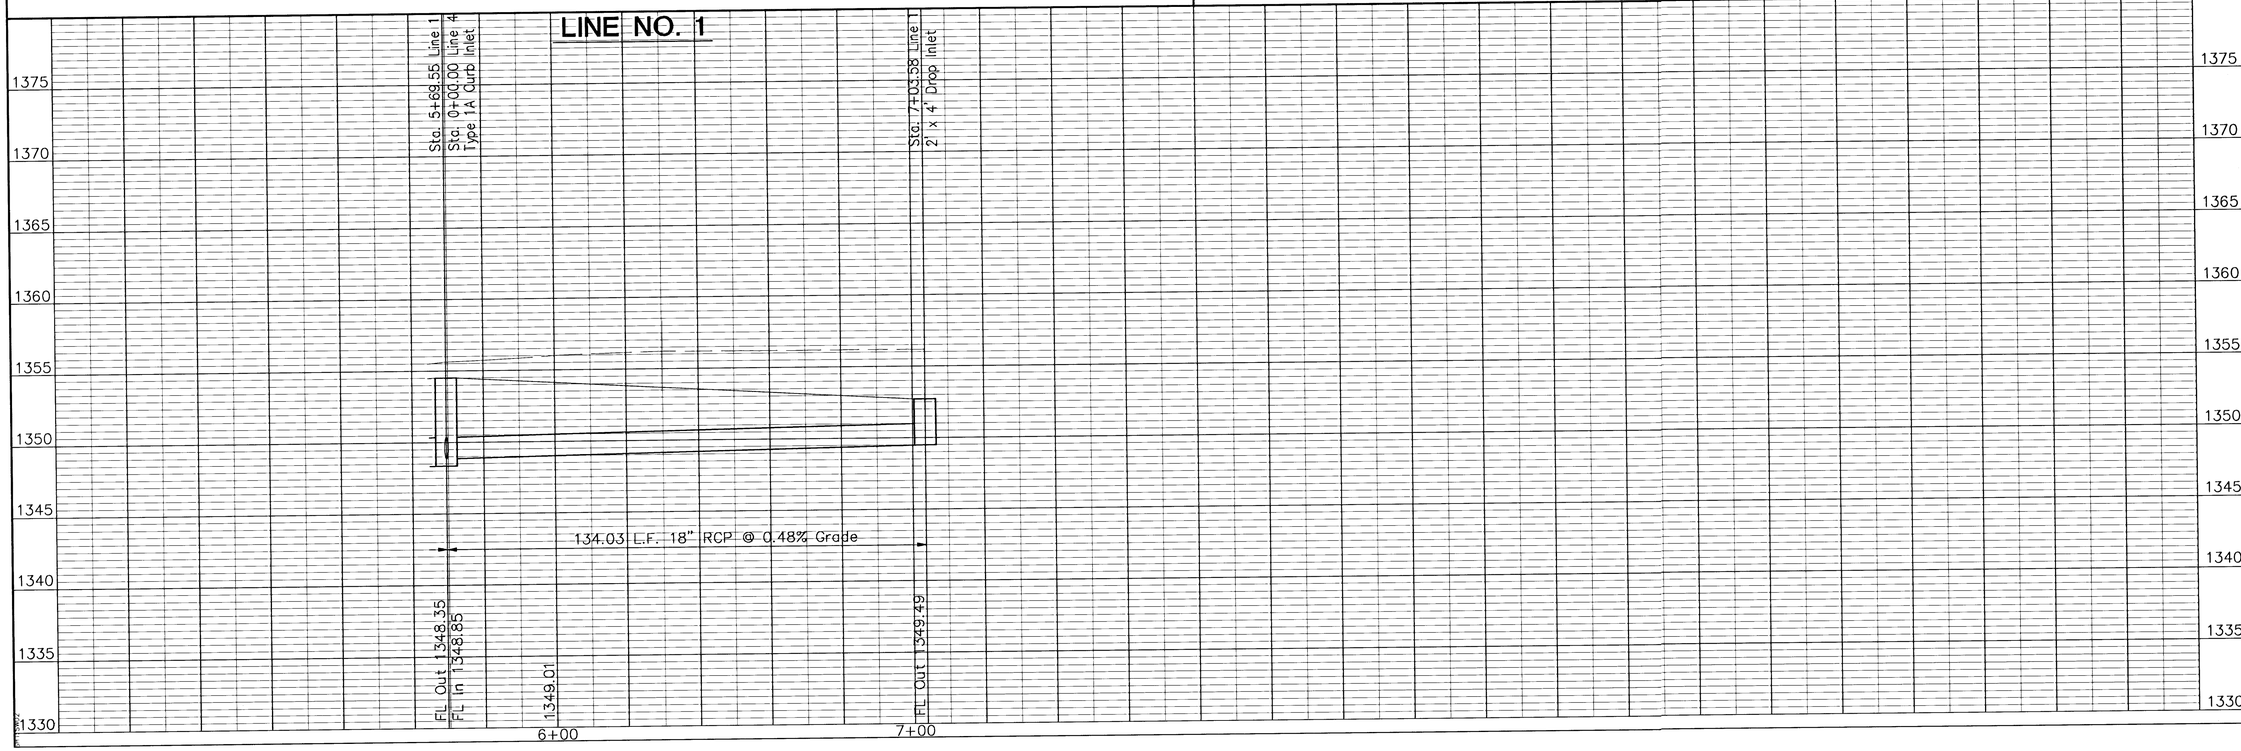

POE & ASSOCIATES OF KANSAS, INC.
CONSULTING ENGINEERS
5940 E Central, Suite 200 ■ Wichita, KS 67208-4242
Phone 316/685-4114 ■ FAX 316/685-4444

FINAL

Designed By: J. Ubert / B. Kulla
Drawn By: B. Kulla
Poe Job No.: 1748A
Date: May, 2003

Sheet 15 of 88

G:\APPS\DCA\PV\1481\BASE.dwg Mon Jun 23 10:43:05 2003