
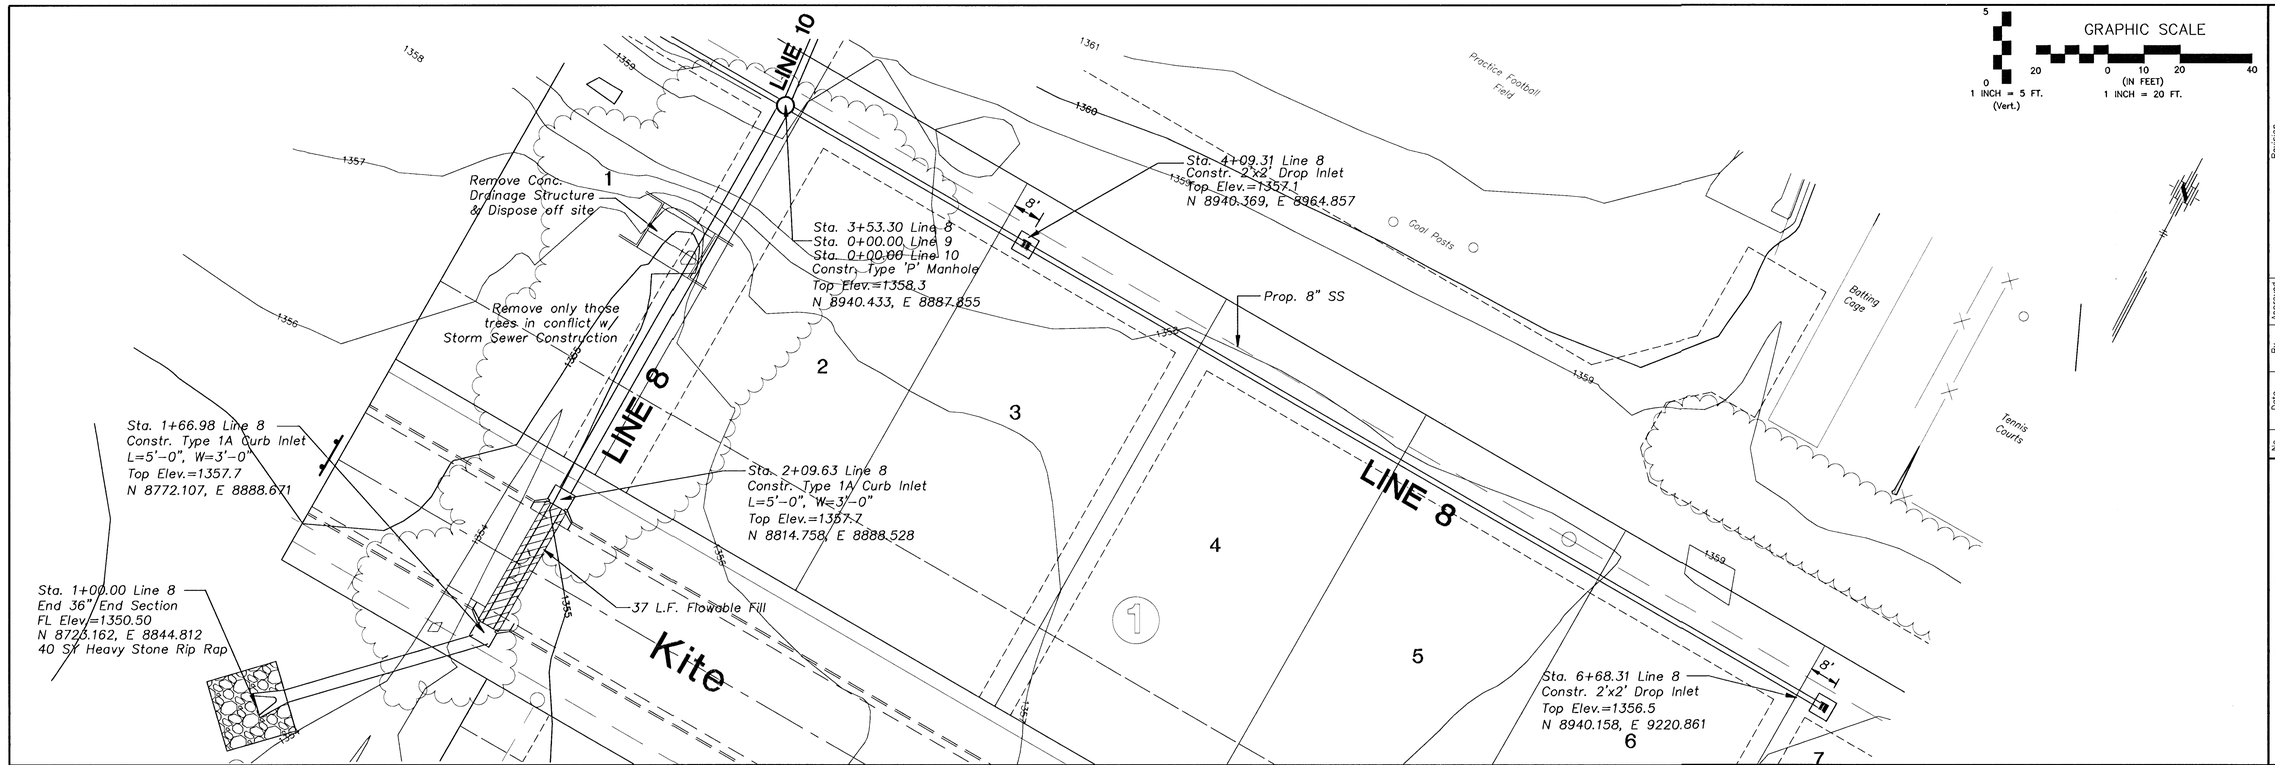


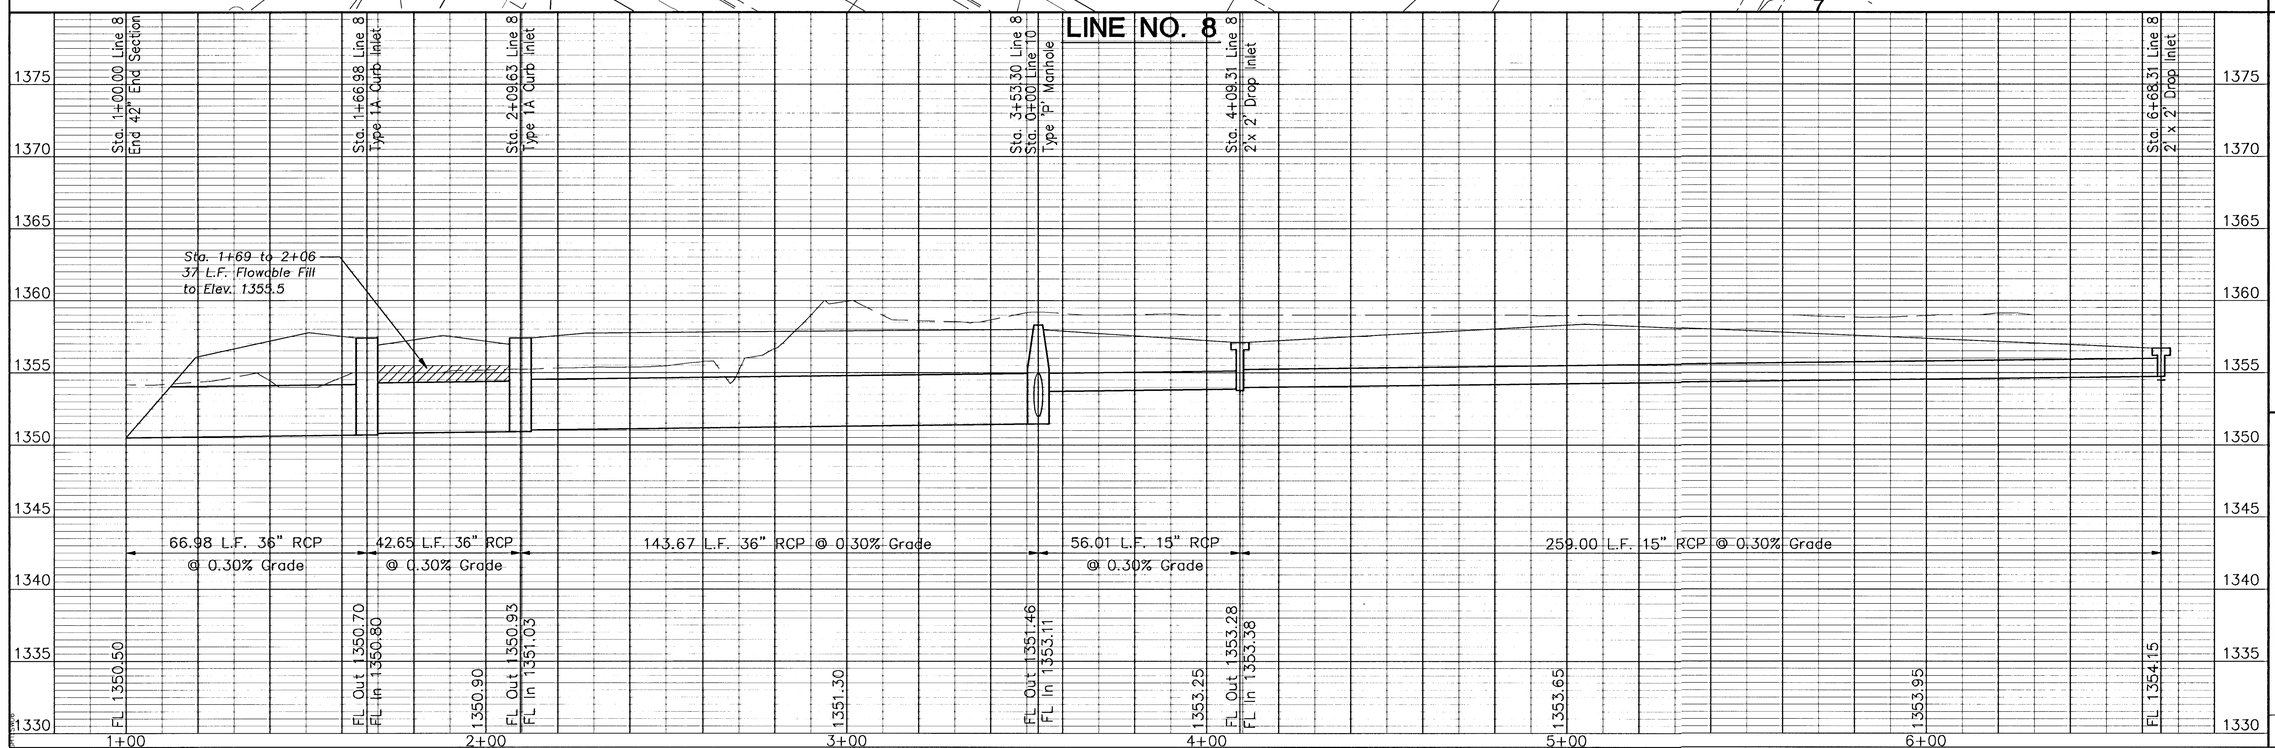

FALCON FALLS – PHASE 1
STREET IMPROVEMENTS
LINE No. 8
CITY OF WICHITA, KANSAS
NEIL D. CABLE, P.E. – CITY ENGINEER
C.O.W. Project # 472-83867 O.C.A. # 765782

No.	Date	By	Approved	Revision

POE & ASSOCIATES OF KANSAS, INC.
CONSULTING ENGINEERS
6340 E. Central, Suite 200 ■ Wichita, KS 67208-4242
Phone 316/685-4114 ■ FAX 316/685-4444

FINAL

Designed By: J. Ubert / B. Kulla
Drawn By: B. Kulla
Poe Job No.: 1748A
Date: May 2003

Sheet 20 of 88

G:\APPS\DCA\P\1748\BASE.dwg Mon Jun 23 11:39:09 2003