
G:\APPS\DCA\P\748\xsections.dwg Tue Jun 17 13:14:27 2003

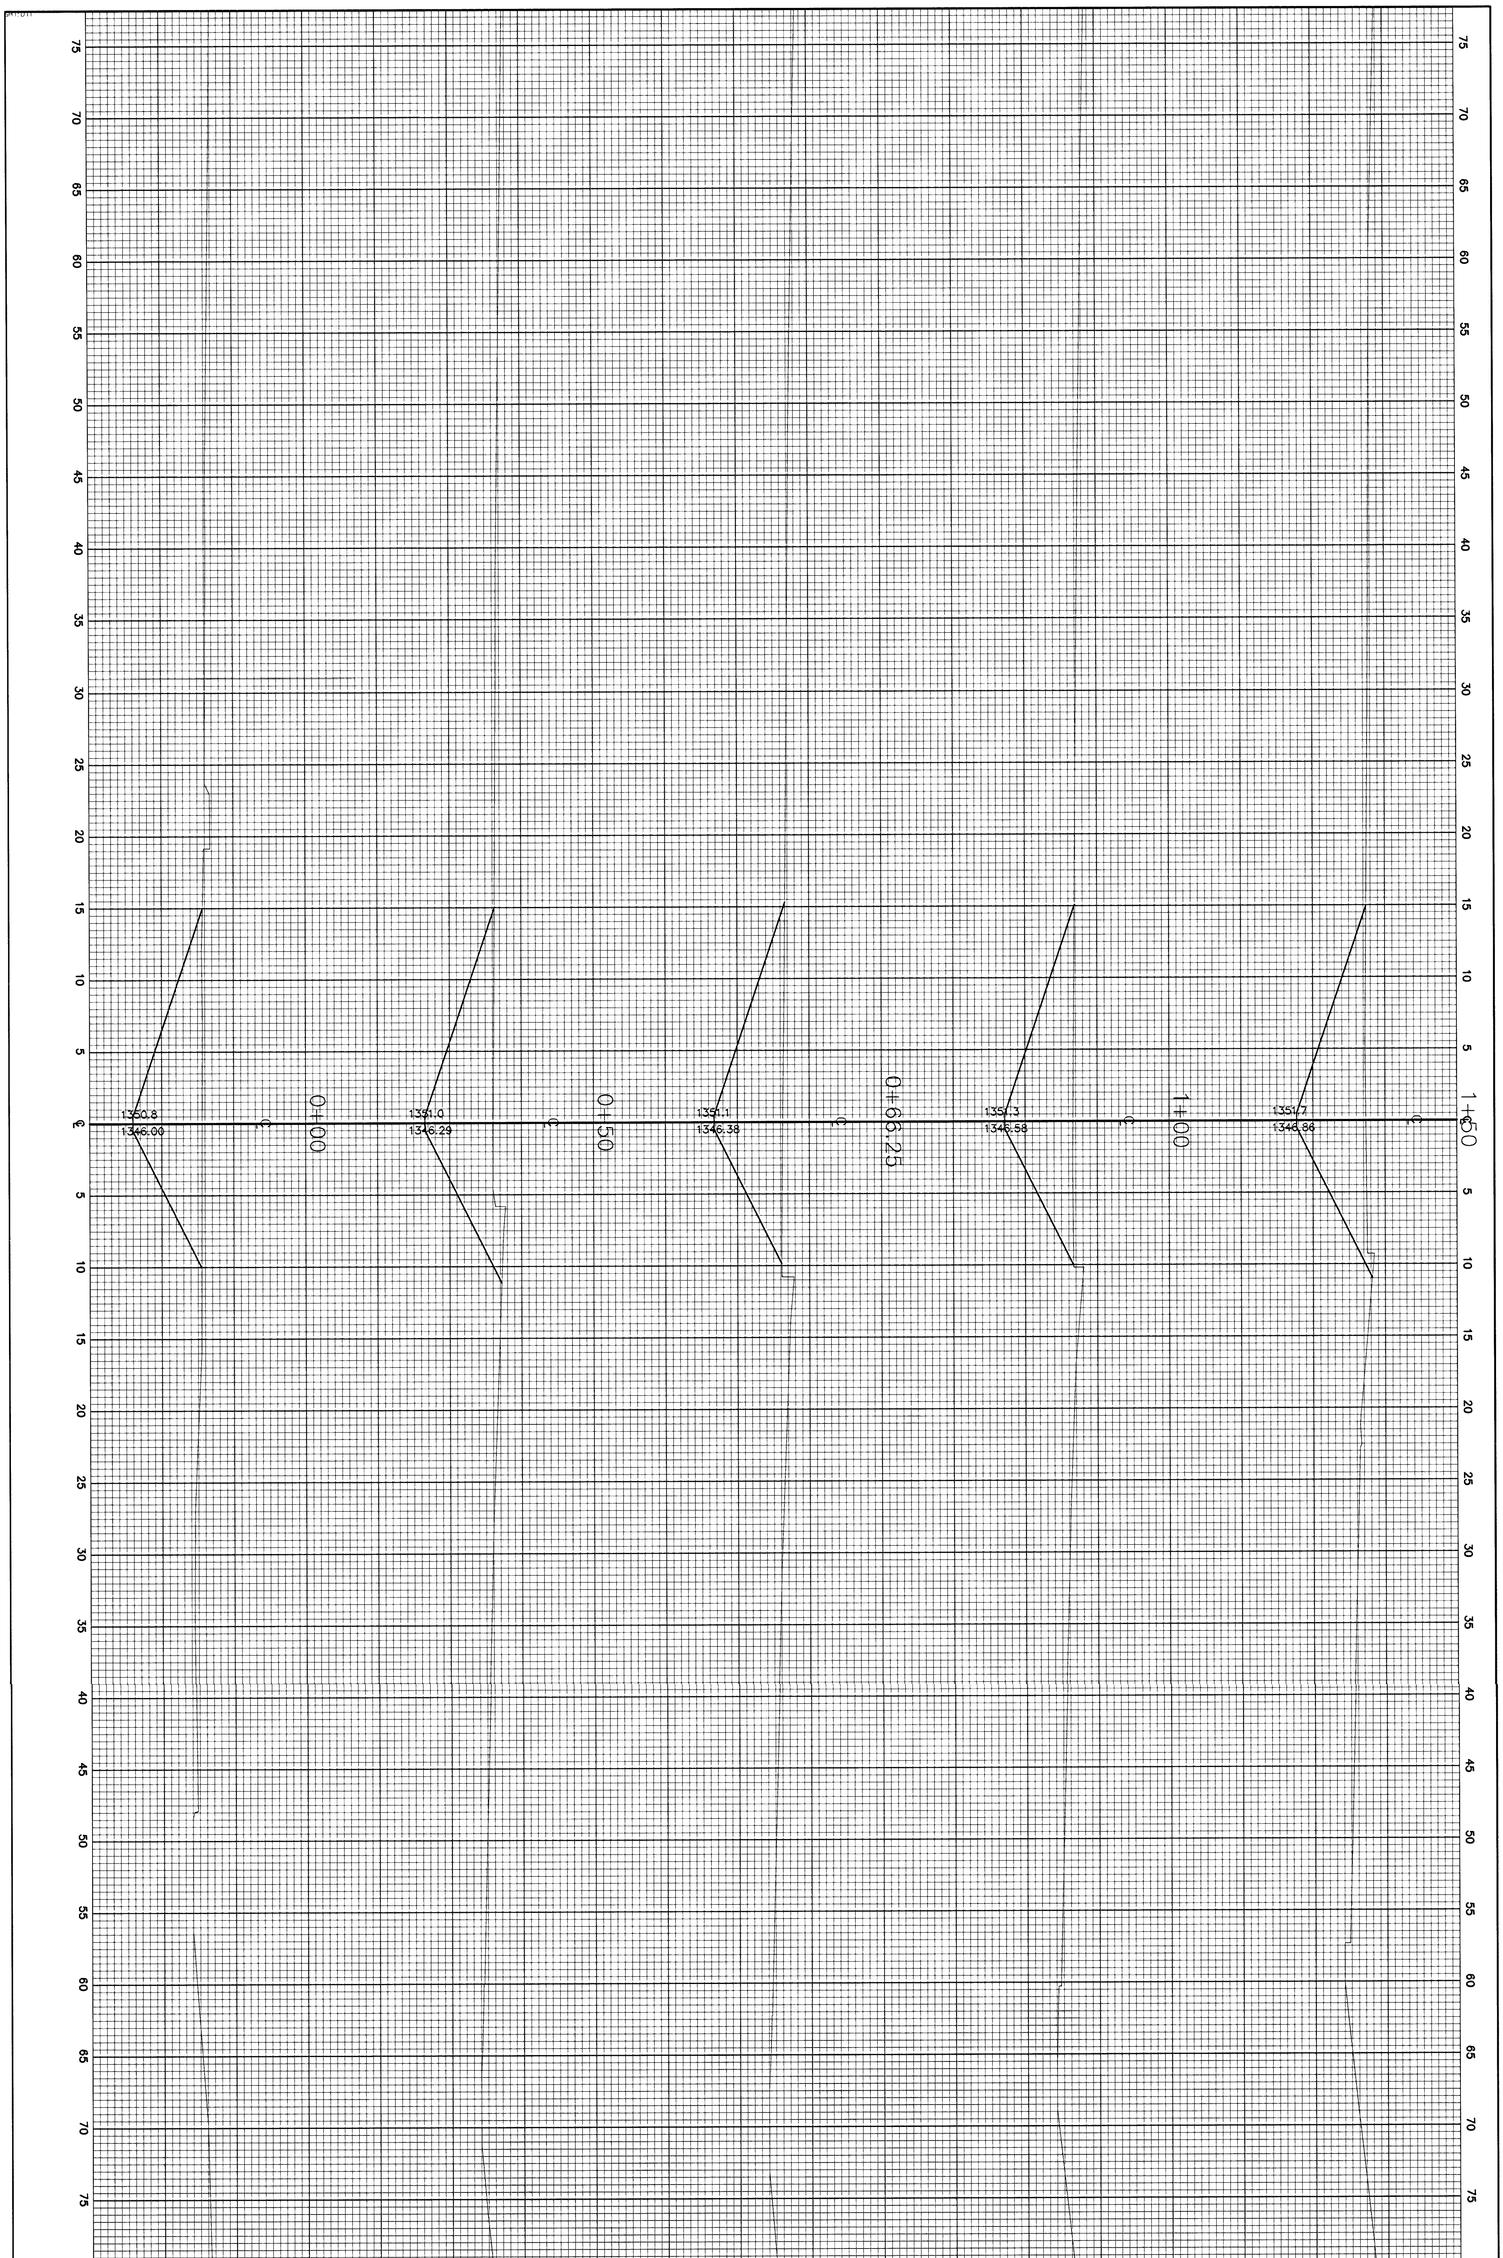

FINAL

Designed By:	J. Ubert/B. Kulla
Drawn By:	B. Kulla
Poe Job No.:	1748A
Date:	May 2003

Sheet 62 of 88

POE & ASSOCIATES OF KANSAS, INC.
CONSULTING ENGINEERS
5940 E. Central, Suite 200 ■ Wichita, KS 67208-4242
Phone 316/685-4114 ■ FAX 316/685-4444

FALCON FALLS ADDITION
CROSS SECTIONS
DITCH NO. 1
CITY OF WICHITA, KANSAS
NEIL D. CABLE, P.E. - CITY ENGINEER
C.O.W. Project # 472-83687 O.C.A. # 765782

No.	Date	By	Approved	Revision
1				
2				
3				
4				