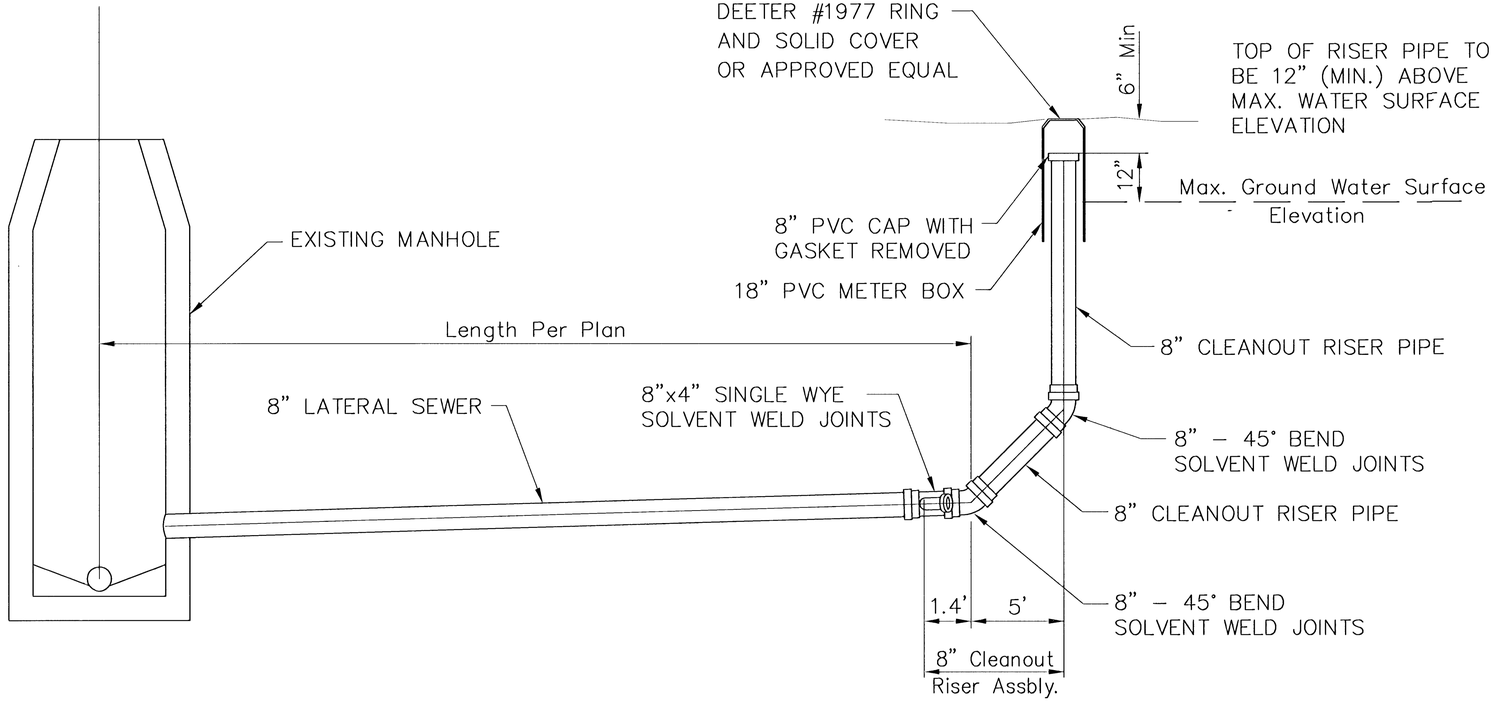



"Cleanout" shall be paid for at the contract unit price per each, which price shall be full compensation for all pipe, fittings, marking tape, ring & solid cover, meter box, and any other incidentals required to complete the work.

| No. | Date | By: | Approved | Revision |
|---|---|---|---|---|
| | | | | |

OAK CLIFF ESTATES 6TH ADDITION
SANITARY SEWER IMPROVEMENTS
8" CLEANOUT DETAILS
CITY OF WICHITA, KANSAS
JAMES ARMOUR, P.E. – CITY ENGINEER
1695 PPS (607861)

POE & ASSOCIATES, INC.
CONSULTING ENGINEERS
9940 E. Central, Suite 200 ■ Wichita, KS 67206-2242
Phone 316/685-4114 ■ FAX 316/685-4444

FINAL

Designed By: T. Austin
Drawn By: S. Schmidt
Poe Job No.: 821\Oak Cliff\base-ss-rev.dwg
Date: 08/30/2006