
SCALE:

0 40 80


PLAN: LAT. & LONG.

PROFILE: HORIZ. SAME AS ABOVE

VERT.

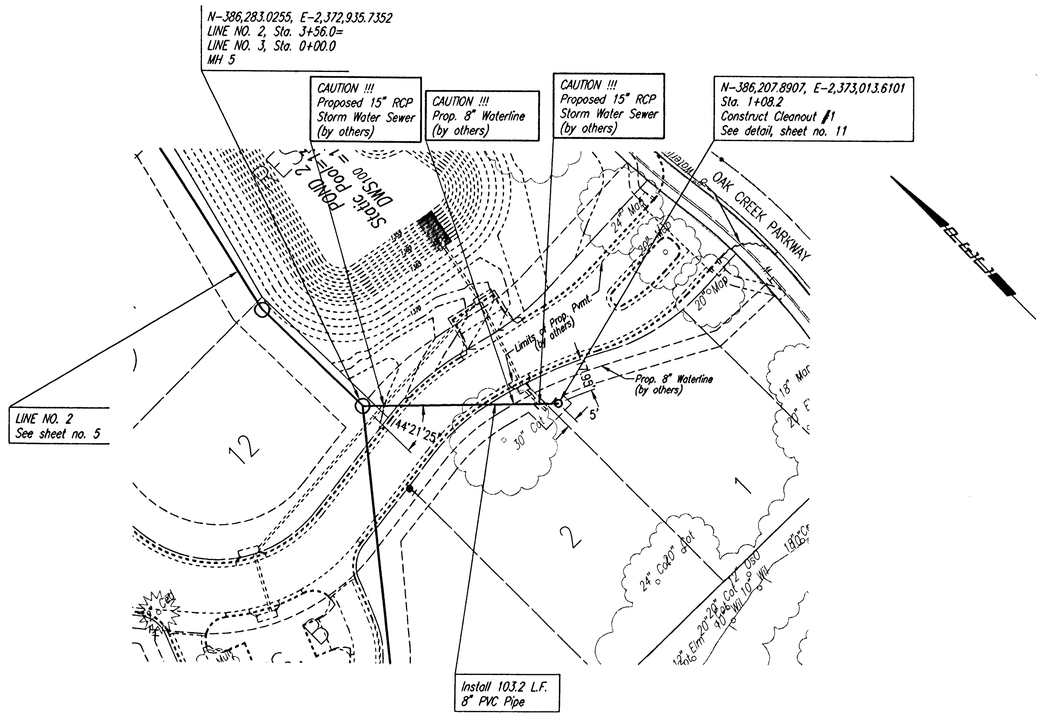

SANITARY SEWER LINE NO. 3

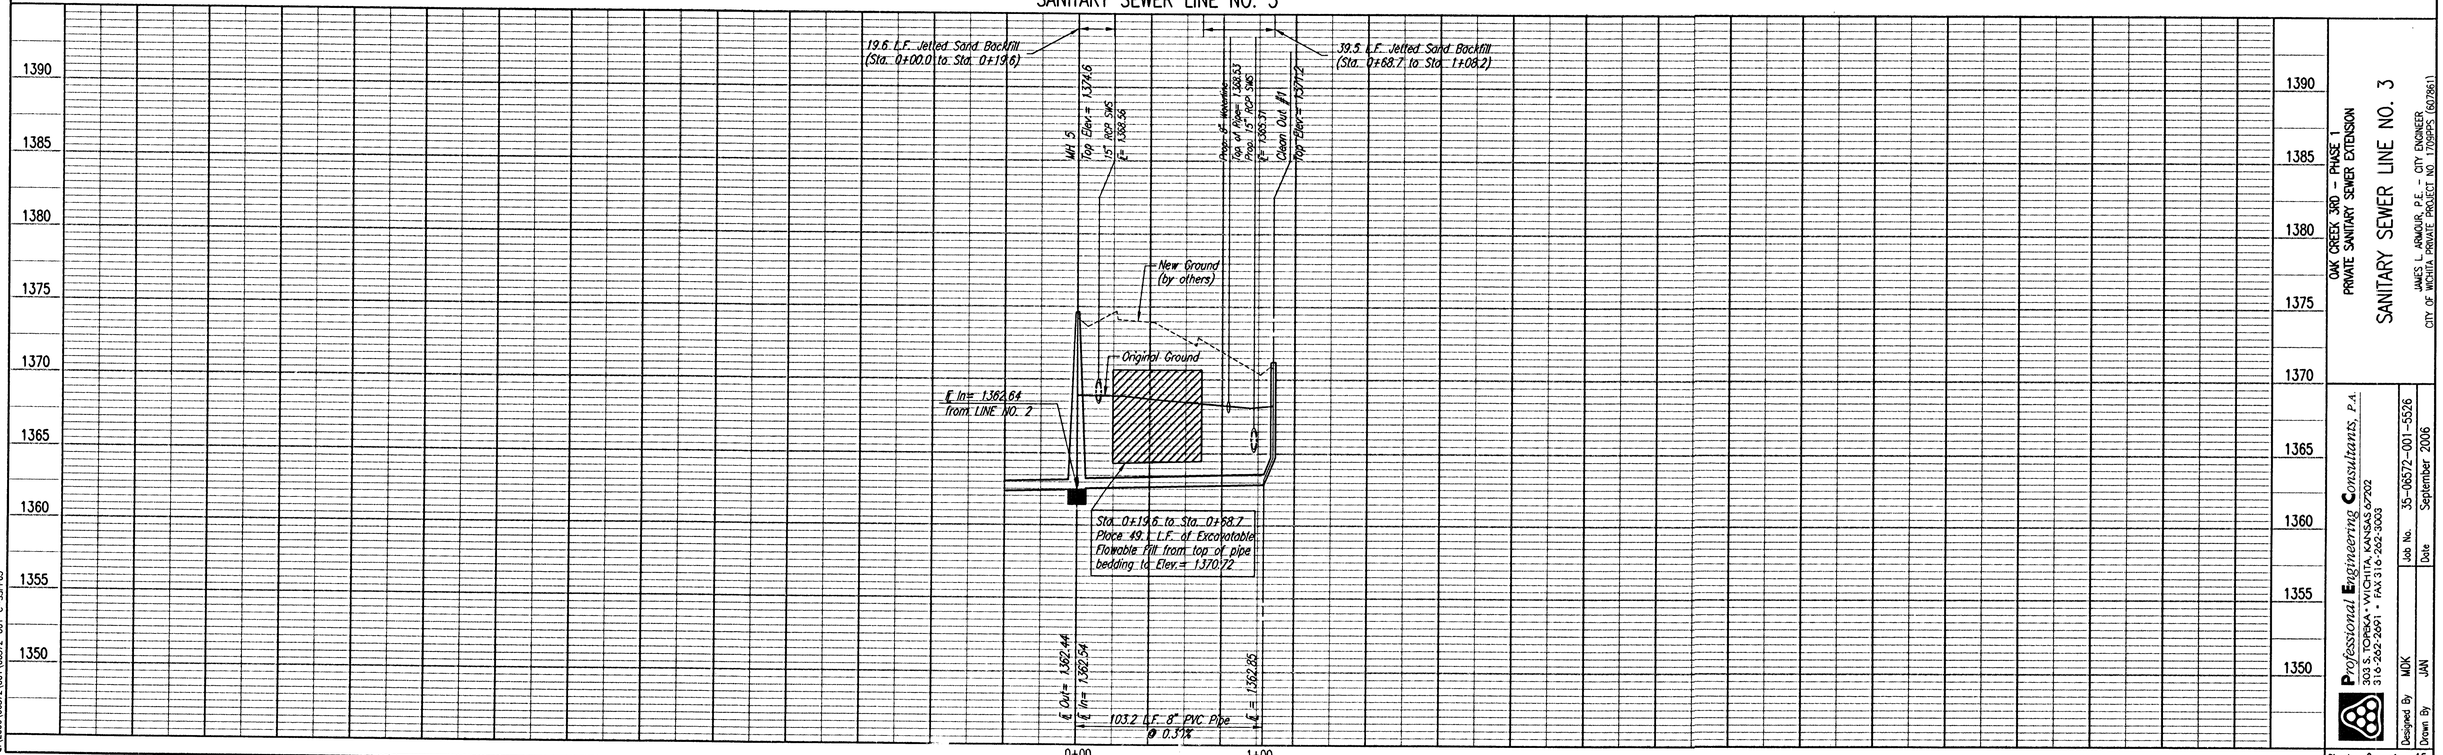

PLAN — CHECKED — CHECKED — BY — DATE

PROFILE — CHECKED — CHECKED — BY — DATE

Saved 10-09-2006 11:44:40 AM by JAN
Plot Scale 1:40 10-09-2006 11:48:17 AM by JAN
O:\2006\06572\001\06572-001-C-SSPR03

OAK CREEK 3RD - PHASE 1
PRIVATE SANITARY SEWER EXTENSION

SANITARY SEWER LINE NO. 3

JAMES L. ARMOUR, P.E. - CITY ENGINEER
CITY OF WICHITA PRIVATE PROJECT NO. 1705PS (6078611)

Professional Engineering Consultants, P.A.
303 S. TOPEKA • WICHITA, KANSAS 67202
316-262-2691 • FAX 316-262-3003

Designed By MDK
Drawn By JAN
Job No. 35-06572-001-5526
Date September 2006

Sheet 6 of 15

RICHARD D. KEMP
13944
12/5/06
KANSAS
PROFESSIONAL ENGINEER