

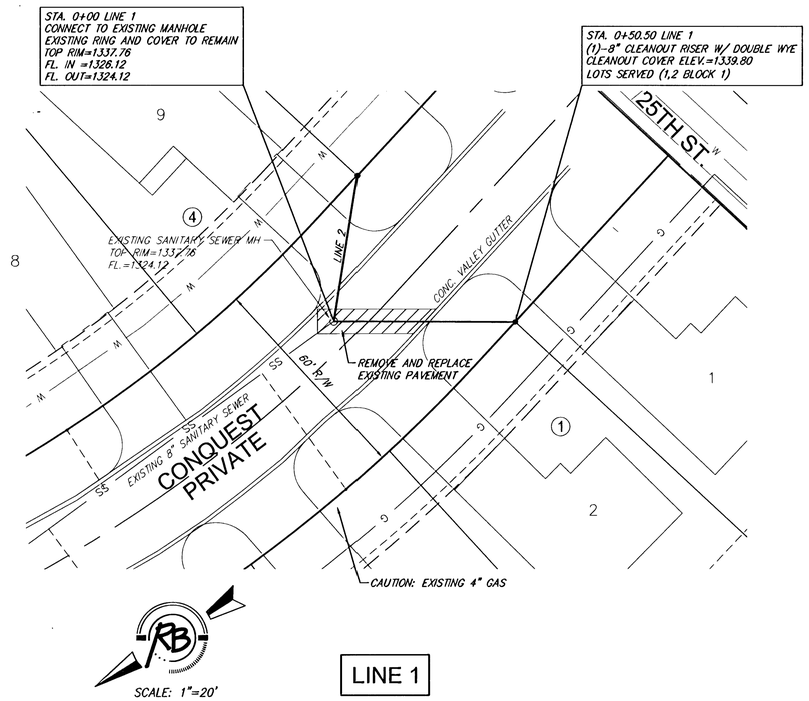


LINE 1

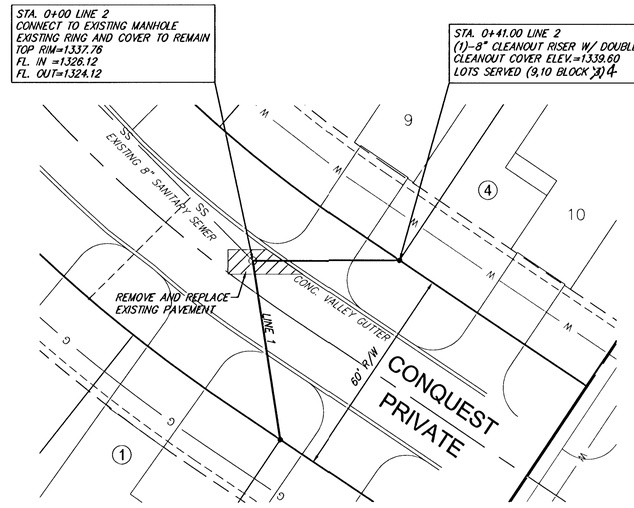

LINE 2

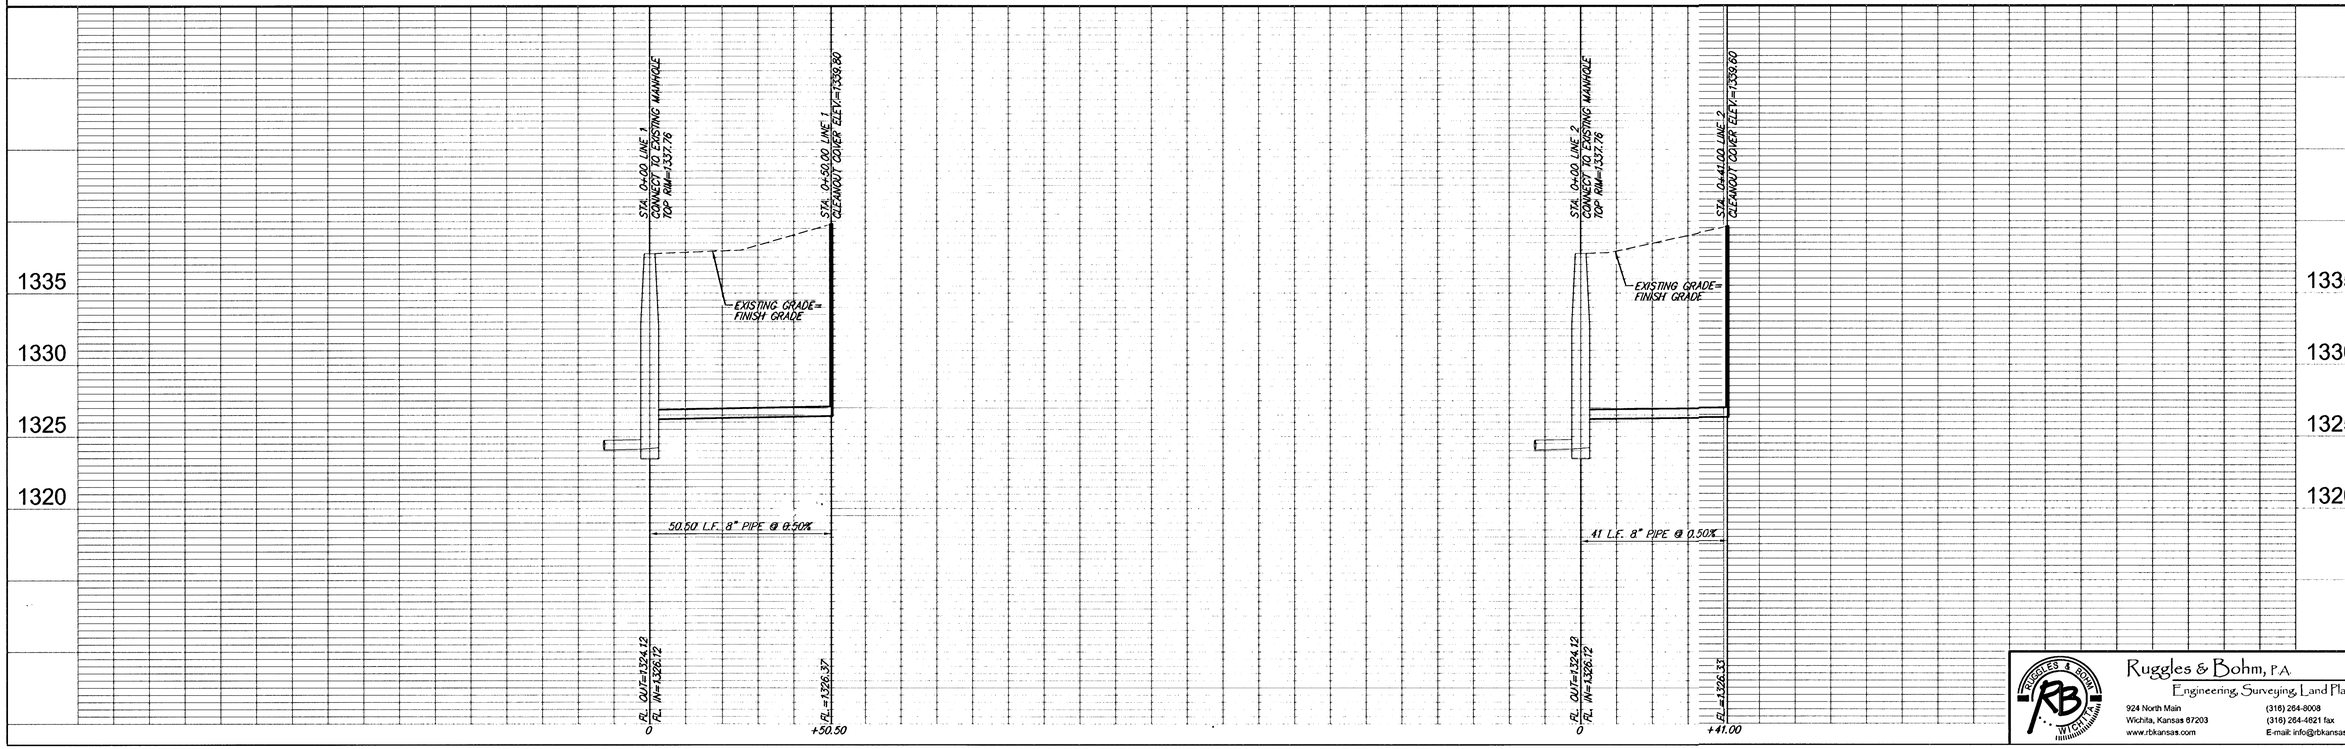

DESIGN TCR
DRAWN EJB
REVISED
DATE June 27, 2006
REVIEW
PROJECT NUMBER 1470 PPS
DRAWING FILE Utility 1SS 1

CONQUEST NORTH 2ND ADDITION
SANITARY SEWER
WICHITA, KANSAS

Ruggles & Bohm, P.A.
Engineering, Surveying, Land Planning
924 North Main
Wichita, Kansas 67203
www.rbkansas.com
(316) 264-8008
(316) 264-4621 fax
E-mail: info@rbkansas.com

RB JOB 2887E
SHEET 2 of 6