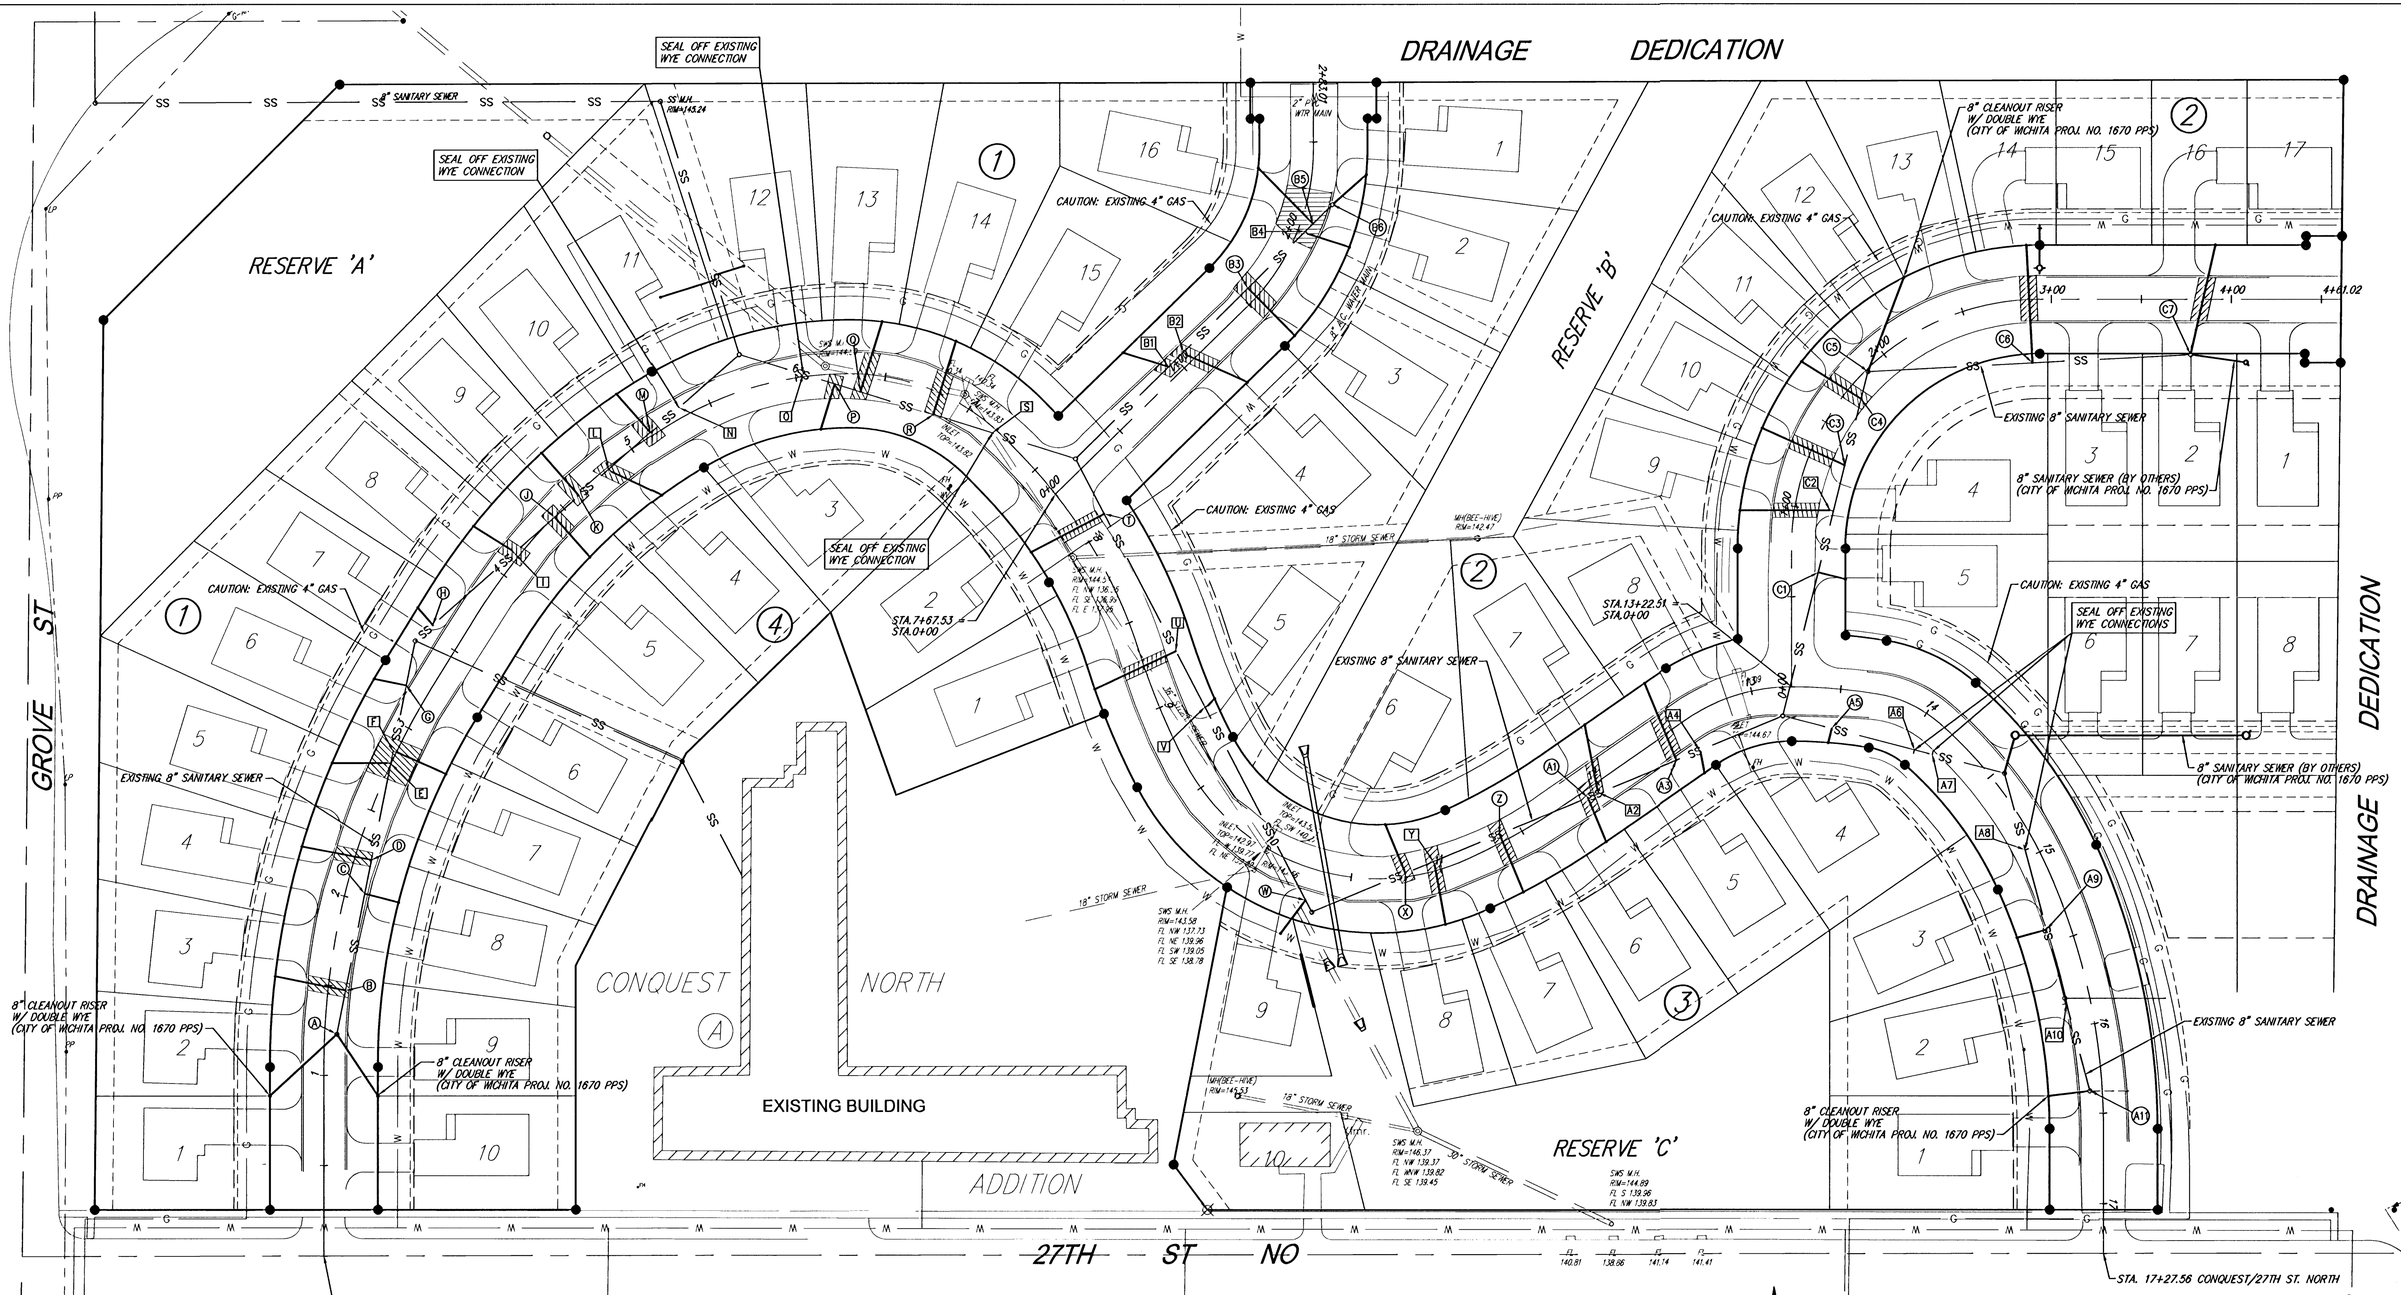


FOR INFORMATION ONLY

PAVEMENT REMOVAL

SCALE: 1"=40'

NOTE:

1. ALL 4" SERVICE LINES NEED OCI PERMIT.
2. ALL EXISTING WYE CONNECTIONS NOT IN USE TO BE SEALED OFF PER OCI PERMIT.
3. ALL EXISTING WYE CONNECTIONS BEING USED SHALL BE CLEANED AND REPLACED WITH SCHEDULE 40 PIPE.

SANITARY SEWER SERVICE PLAN
CONQUEST NORTH 2ND ADDITION
WICHITA, KANSAS

Ruggles & Bohm, P.A.
Engineering, Surveying, Land Planning
924 North Main
Wichita, Kansas 67203
www.rbkansas.com
(316) 284-8008
(316) 284-4621 fax
E-mail: info@rbkansas.com

DESIGN	TCR
DRAWN	EJB
REVIEW	
UTILITY	
DRAWING FILE	Utility {SS Service}
PROJECT NUMBER	1670
DATE	June 27, 2006
RB JOB	2367E
SHEET	1 OF 2