
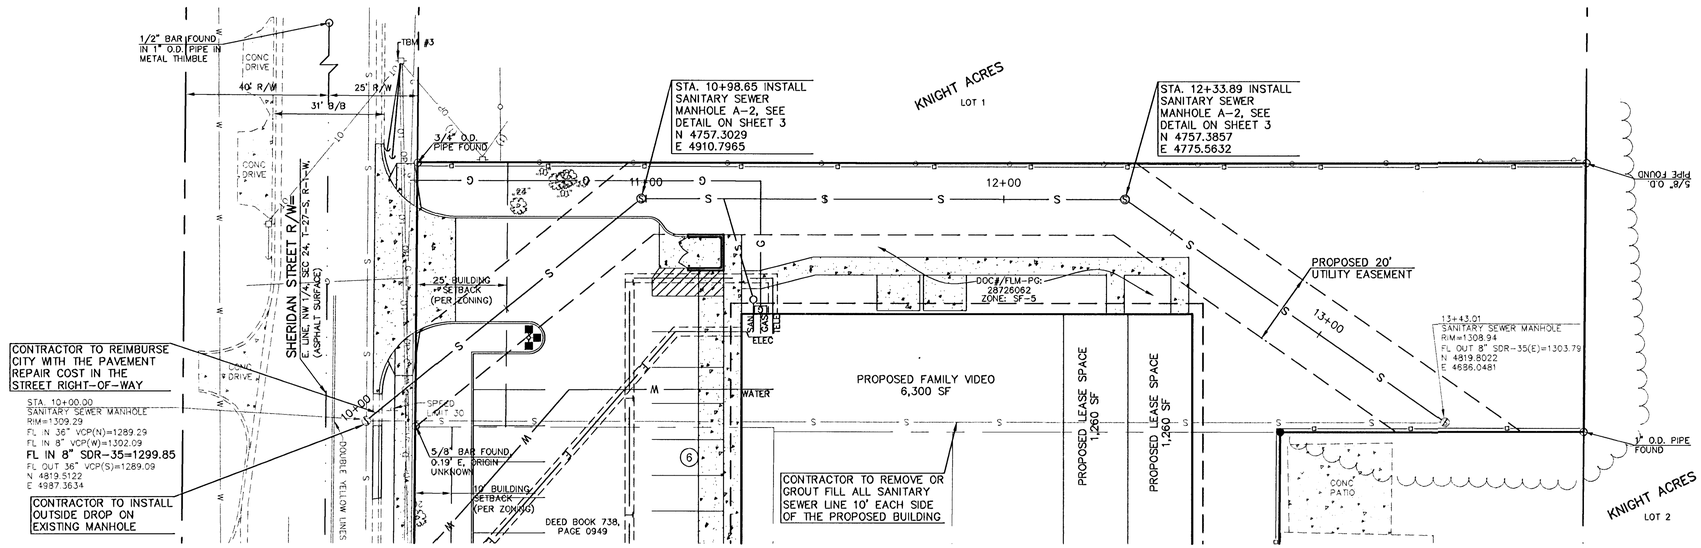


SCALE:
PLAN: 1"=20'
PROFILE: 1"=20' HORIZ.
1"=5' VERT.

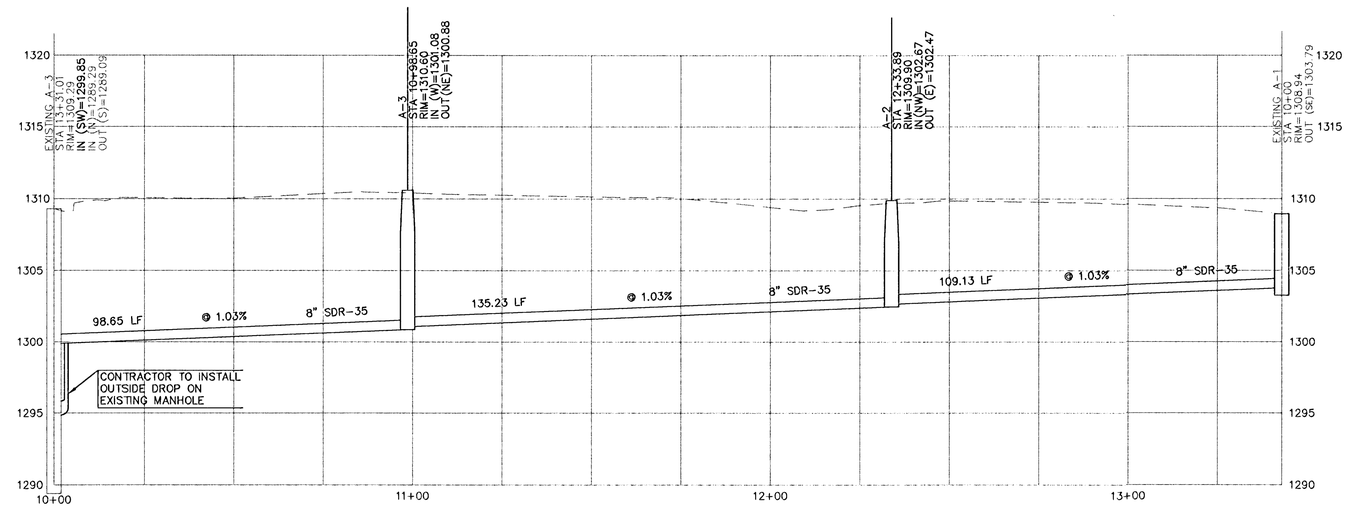

EXTENSIVE REVISIONS

REV	DATE	DESCRIPTION	DSN	DWN	CHK
1	11-01-06	REVISED PER CITY COMMENTS	PMP	LRR	LDO
0	08-08-06	INITIAL ISSUE	PMP	LRR	LDO

LEONARD D. OSBORN
NUMBER 9772
11-1-06
REGISTERED PROFESSIONAL ENGINEER
KANSAS

KAW VALLEY ENGINEERING, INC. – CONSULTING ENGINEERS
Offices: Junction City, Ks. Kansas City, Mo. Lenexa, Ks.
2319 NORTH JACKSON
P.O. BOX 1304
JUNCTION CITY, KANSAS 66441
785-762-5040 FAX 785-762-7744
E-MAIL jc@kveng.com
WEB SITE www.kveng.com

FAMILY VIDEO
CENTRAL AVENUE & SHERIDAN STREET
WICHITA, KANSAS

SANITARY SEWER PLAN & PROFILE

PROJ. NO.	A06_2911
DATE	AUG 4, 2006
DESIGNER	LDO
DRAWN BY	LRR
CFN	SEWER/2911SPP
REV	1
SHEET	2 OF 3

THIS DRAWING SHALL NOT BE UTILIZED BY ANY PERSON, FIRM, OR CORPORATION IN WHOLE OR IN PART WITHOUT THE SPECIFIC PERMISSION OF KAW VALLEY ENGINEERING, INC.

\\Lvnm\DWG\A06_2911\DESIGN\sewer\2911SPP.dwg, 11/1/2006 2:55:25 PM, rster