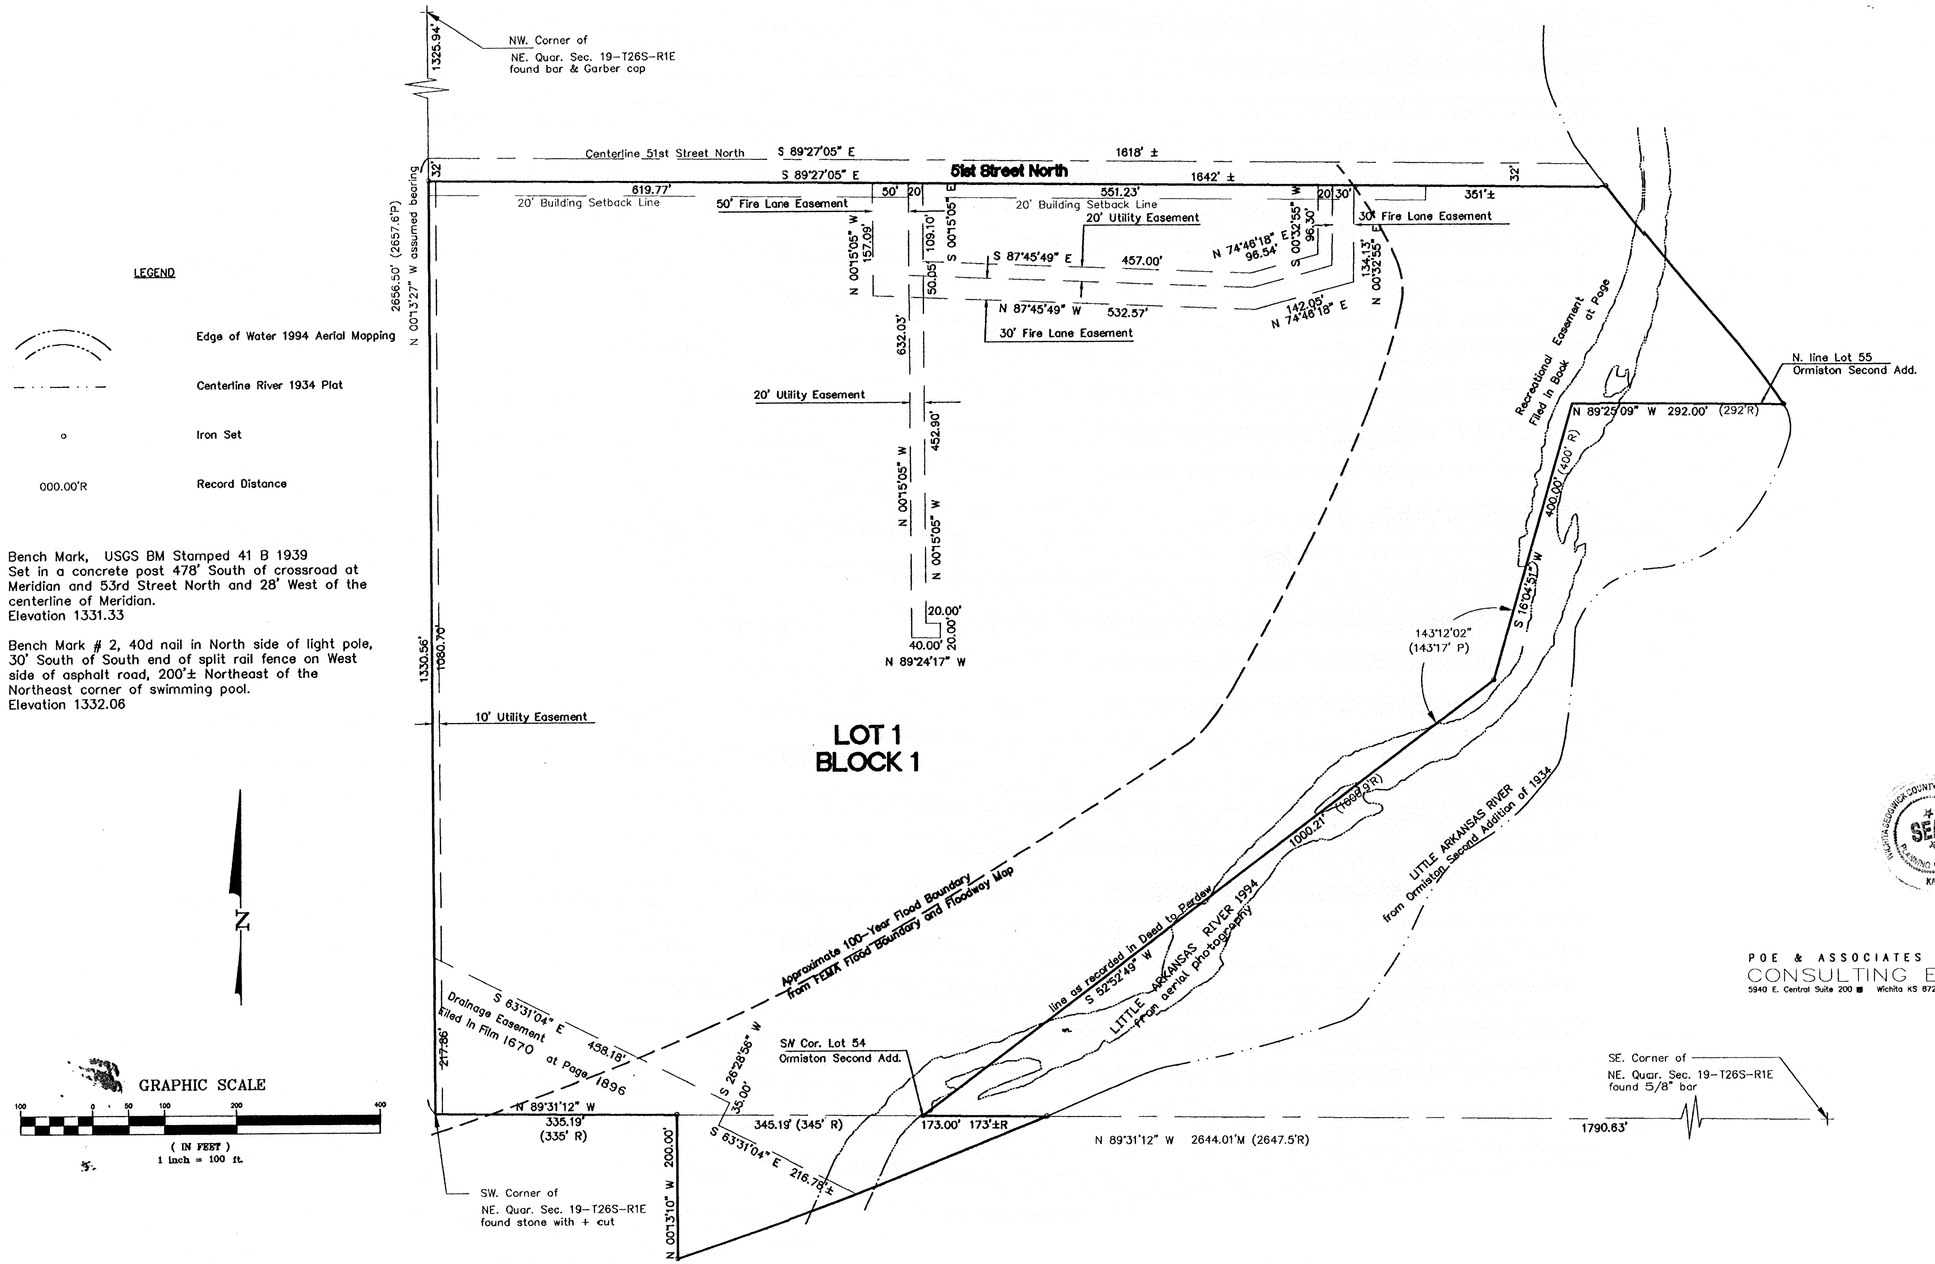


LEGEND

- Edge of Water 1994 Aerial Mapping
- Centerline River 1934 Plat
- o — Iron Set
- 000.00'R — Record Distance

Bench Mark, USGS BM Stamped 41 B 1939
Set in a concrete post 478' South of crossroad at Meridian and 53rd Street North and 28' West of the centerline of Meridian.
Elevation 1331.33

Bench Mark # 2, 40d nail in North side of light pole, 30' South of South end of split rail fence on West side of asphalt road, 200'± Northeast of the Northeast corner of swimming pool.
Elevation 1332.06

CAMP HIAWATHA ADDITION

TO WICHITA, SEDGWICK COUNTY, KANSAS

MKEC ENGINEERING CONSULTANTS, INC.
411 N. WEBB ROAD
WICHITA, KS. 67206
316-684-9600

POE & ASSOCIATES OF KANSAS, INC.
CONSULTING ENGINEERS
5940 E. Central Suite 200 ■ Wichita KS 67208 ■ 316/685-4114

SANITARY SEWER PLANS FOR
SALVATION ARMY
HIAWATHA CAMPUS

FINAL PLAT
SHEET TITLE
06635
PROJECT NUMBER

DESIGN BY –
DRAWN BY –
CHECKED BY –

ISSUED
December 2006
REVISED

SHEET NO.
10 of 10

J:\CIVIL\06635\DWG\SAN\06635A.DWG

PLOTTED: Tuesday, February 27, 2007 @ 02