

PINE MEADOW SECOND PHASE 2 STORM SEWER LINE 1

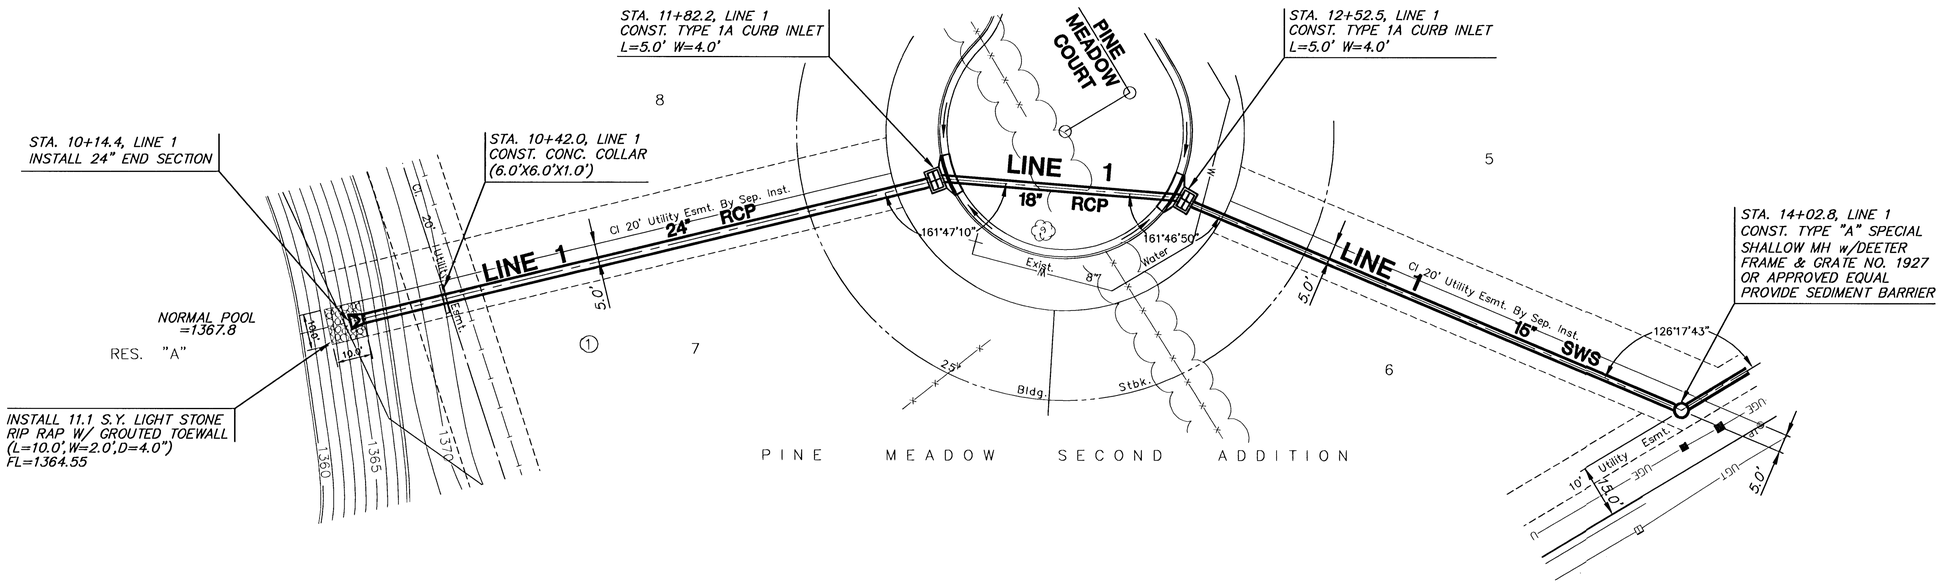

PLAN LINE 1

PROFILE LINE 1

SCALE: HORIZ. 1"=20'
SCALE: VERT. 1"=5'

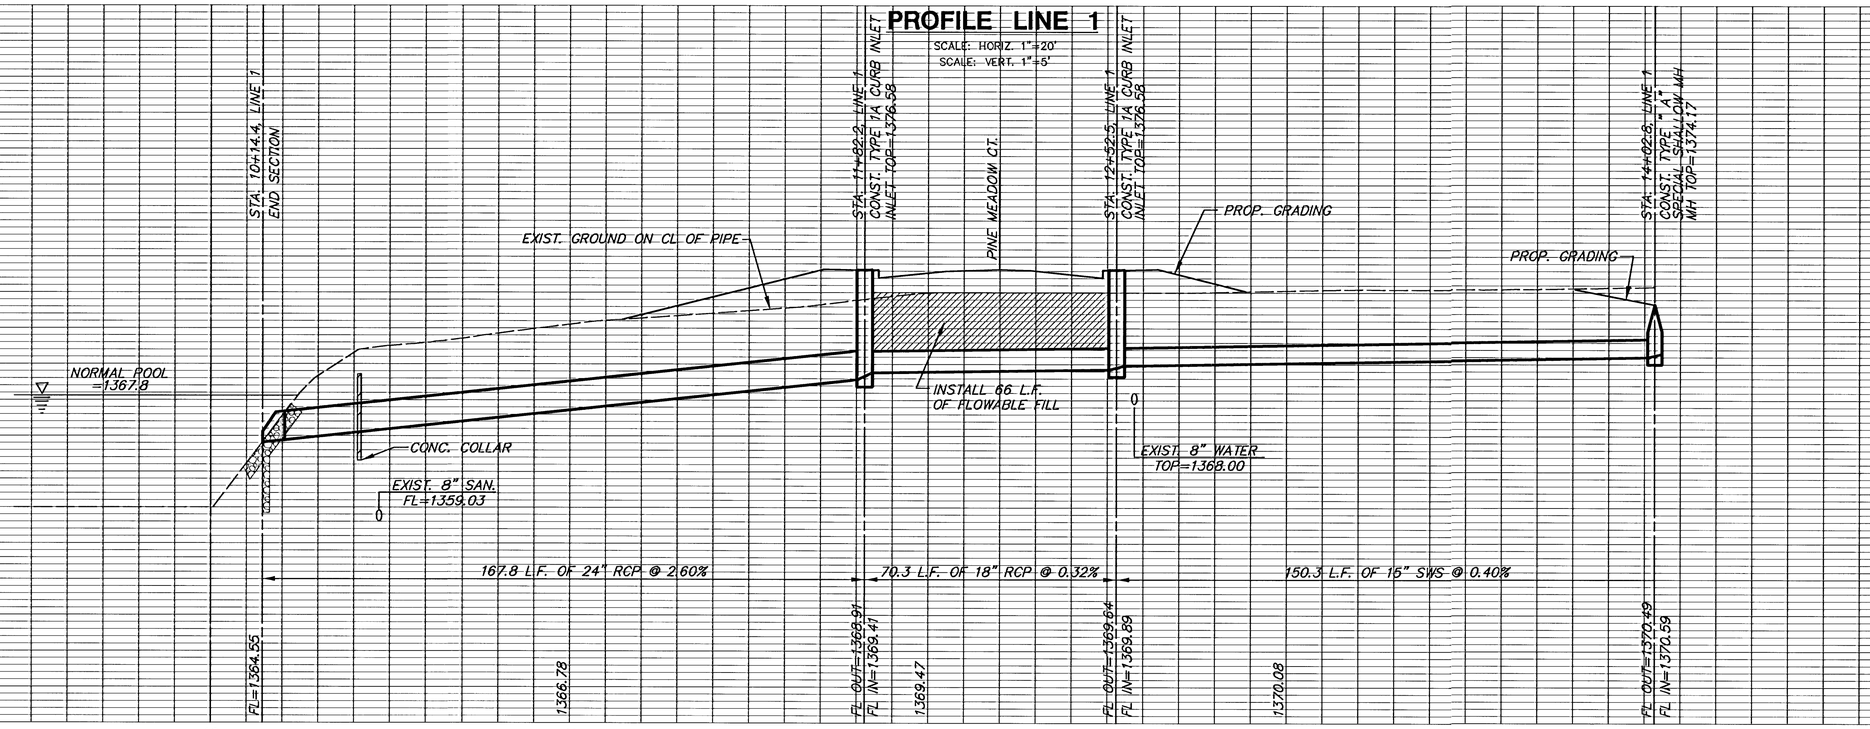

H:\CIVIL\01077\SWS\2ND ADD\PH2\01077_01