WEBB ROAD & WATERFRONT PARKWAY
TRAFFIC SIGNALIZATION


CITY OF WICHITA

SEDGWICK COUNTY, KANSAS


PROJECT NO. 472-83702

NEIL D. CABLE, P.E. - CITY ENGINEER

OCA 765820

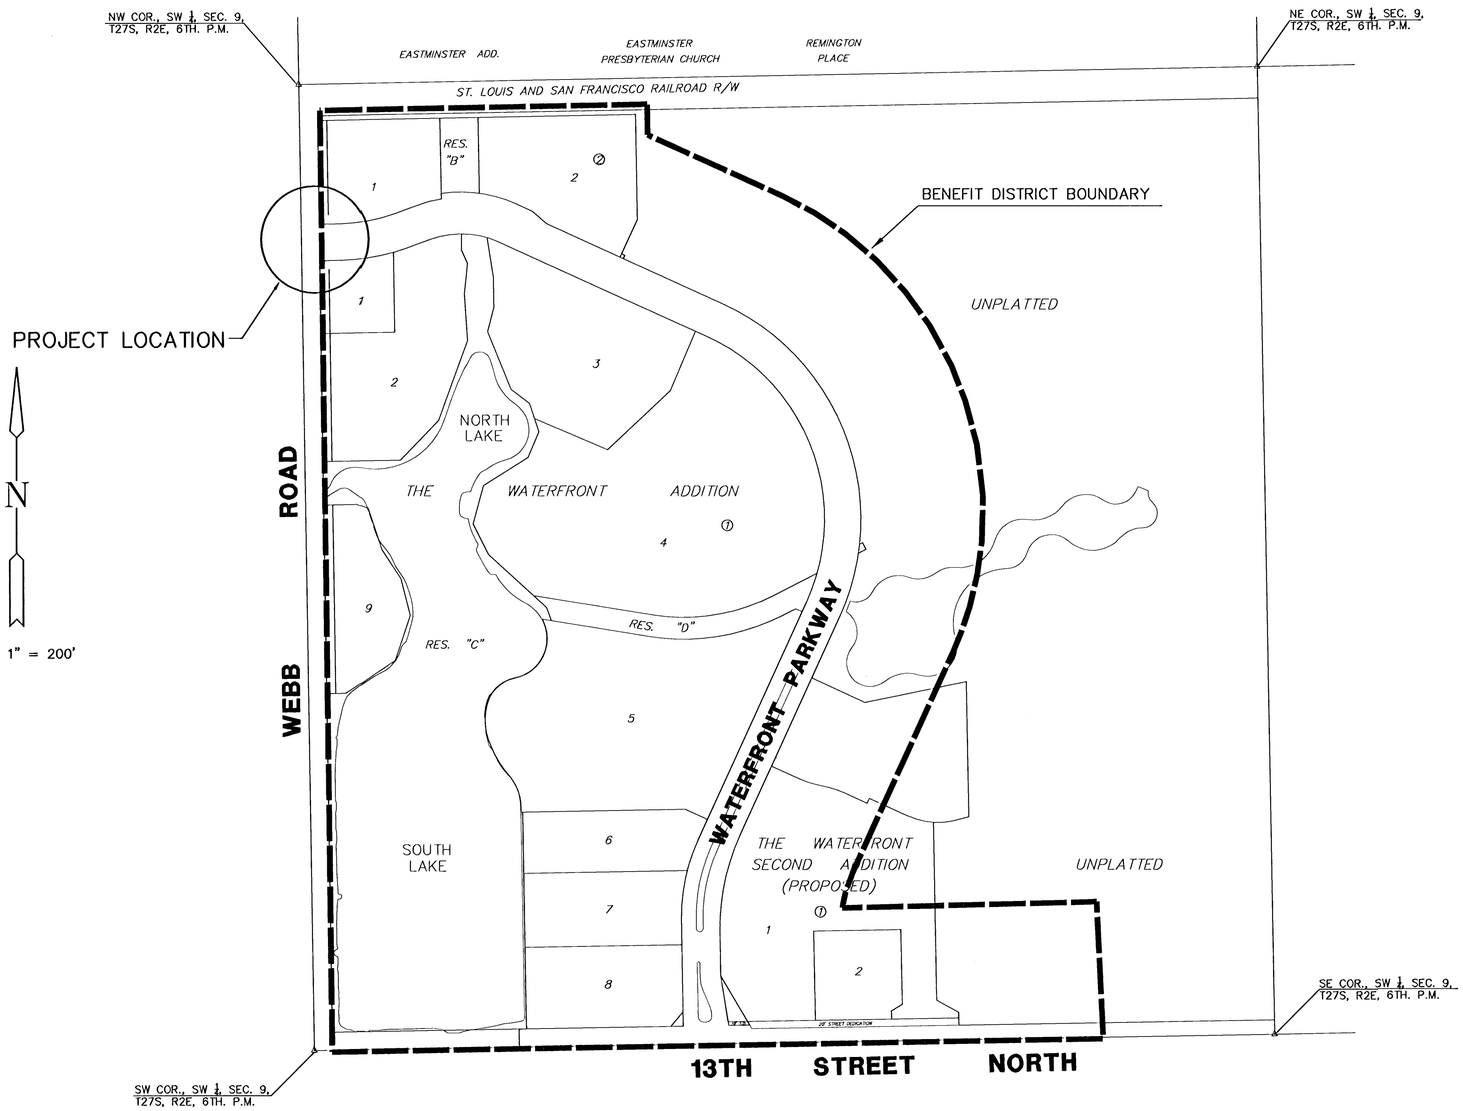

SCALE: 1" = 200'

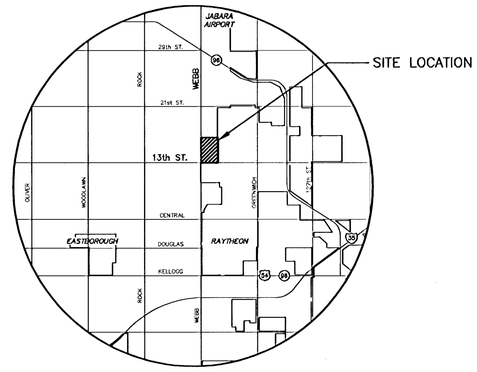

LOCATION MAP

INDEX TO DRAWINGS

SHEET NO.	DESCRIPTION
1	TITLE SHEET
2	SIGNAL PLAN
3	WIRING PLAN
4	JUNCTION BOX
5	SIGNAL POLE DETAILS
6	POWER POLE DETAILS
7	RAMP DETAIL
8	PLAT

GENE RATH LICENSED 7683 11-25-02 KANSAS PROFESSIONAL ENGINEER

H:\CIVIL\02014\DWG\PAV\WEBBPAV\SIGNAL\02014SGT

MKEC ENGINEERING CONSULTANTS
411 N. WEBB ROAD
WICHITA, KS. 67206
316 - 684 - 9600

WEBB ROAD TRAFFIC SIGNALIZATION
PROJECT NAME

SIGNALIZATION PLANS
SHEET TITLE

DFL	KKL	GJA
DESIGN BY:	DRAWN BY:	CHECKED BY:
NOVEMBER 2003	02014SGT	1 / 8
DATE	JOB NO.	SHEET/OF