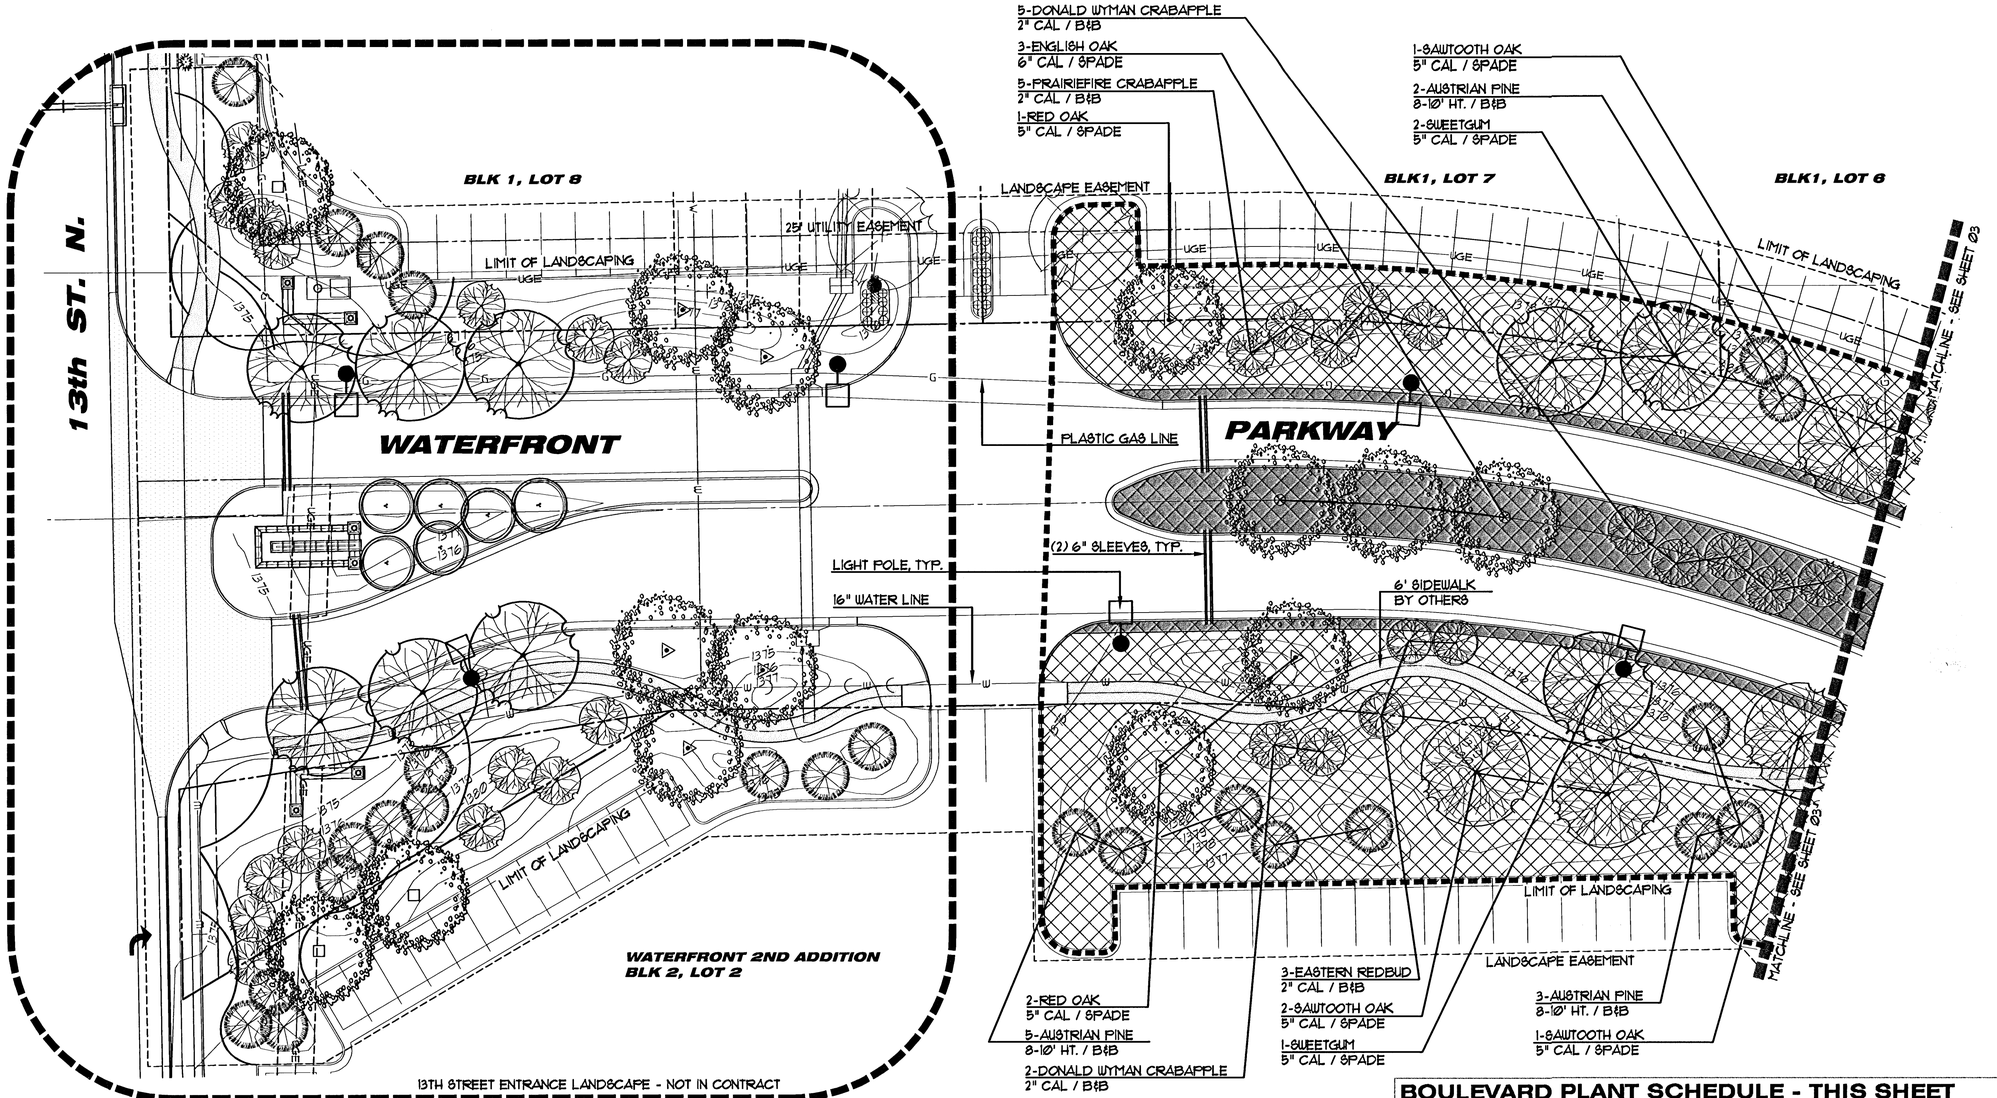



LEGEND

HYDROSEED AREAS

ADD ALTERNATE #1

0 20 40 80

SCALE: 1" = 20'

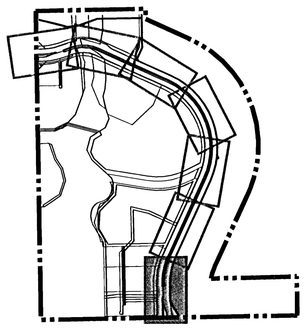

KEY

BOULEVARD PLANT SCHEDULE - THIS SHEET

Large Shade Trees			
QTY.	***COMMON NAME***	***BOTANICAL NAME***	***SIZE/COMMENT***
3	Sweet Gum	Liquidambar styraciflua	5"/6" Cal. / SPADE
	London Plane Tree	Platanus x acerfolia	5"/6" Cal. / SPADE
4	Sawtooth Oak	Quercus acutissima	5"/6" Cal. / SPADE
	Swamp White Oak	Quercus bicolor	5"/6" Cal. / SPADE
	Shingle Oak	Quercus imbricaria	5"/6" Cal. / SPADE
	Pin Oak	Quercus palustris	5"/6" Cal. / SPADE
3	English Oak	Quercus robur	5"/6" Cal. / SPADE
3	Red Oak	Quercus rubra	5"/6" Cal. / SPADE
Evergreen Trees			
QTY.	***COMMON NAME***	***BOTANICAL NAME***	***SIZE/COMMENT***
10	Austrian Pine	Pinus nigra	8'-10' Ht. / B&B
Ornamental Trees			
QTY.	***COMMON NAME***	***BOTANICAL NAME***	***SIZE/COMMENT***
	Flame Amur Maple	Acer ginnala 'Flame'	2" Cal. / B&B
3	Eastern Redbud	Cercis canadensis	2" Cal. / B&B
7	Donald Wyman Crabapple	Malus sp. 'Donald Wyman'	2" Cal. / B&B
5	Prairiefire Crabapple	Malus sp. 'Prairiefire'	2" Cal. / B&B

MKEC ENGINEERING CONSULTANTS
411 N. WEBB ROAD
WICHITA, KS. 67206
316 - 684 - 9600

the WATERFRONT

BOULEVARD LANDSCAPE PLAN

DATE: OCTOBER 22, 2003

REVISED: 11.11.03, 11.20.03

DESIGN BY: KLK

DRAWN BY: KLK/DBG

CHECKED BY: JAG/RJD

SHEET NUMBER: 2 of 11

H:\CIVIL\02014\DWG\LANDSCAPE\BOULEVARD\02014LP2.DWG