
NORTHEAST ELEMENTARY

SCHOOL ADDITION

1 ①

SCALE: 1"=20'

20 10 0 20

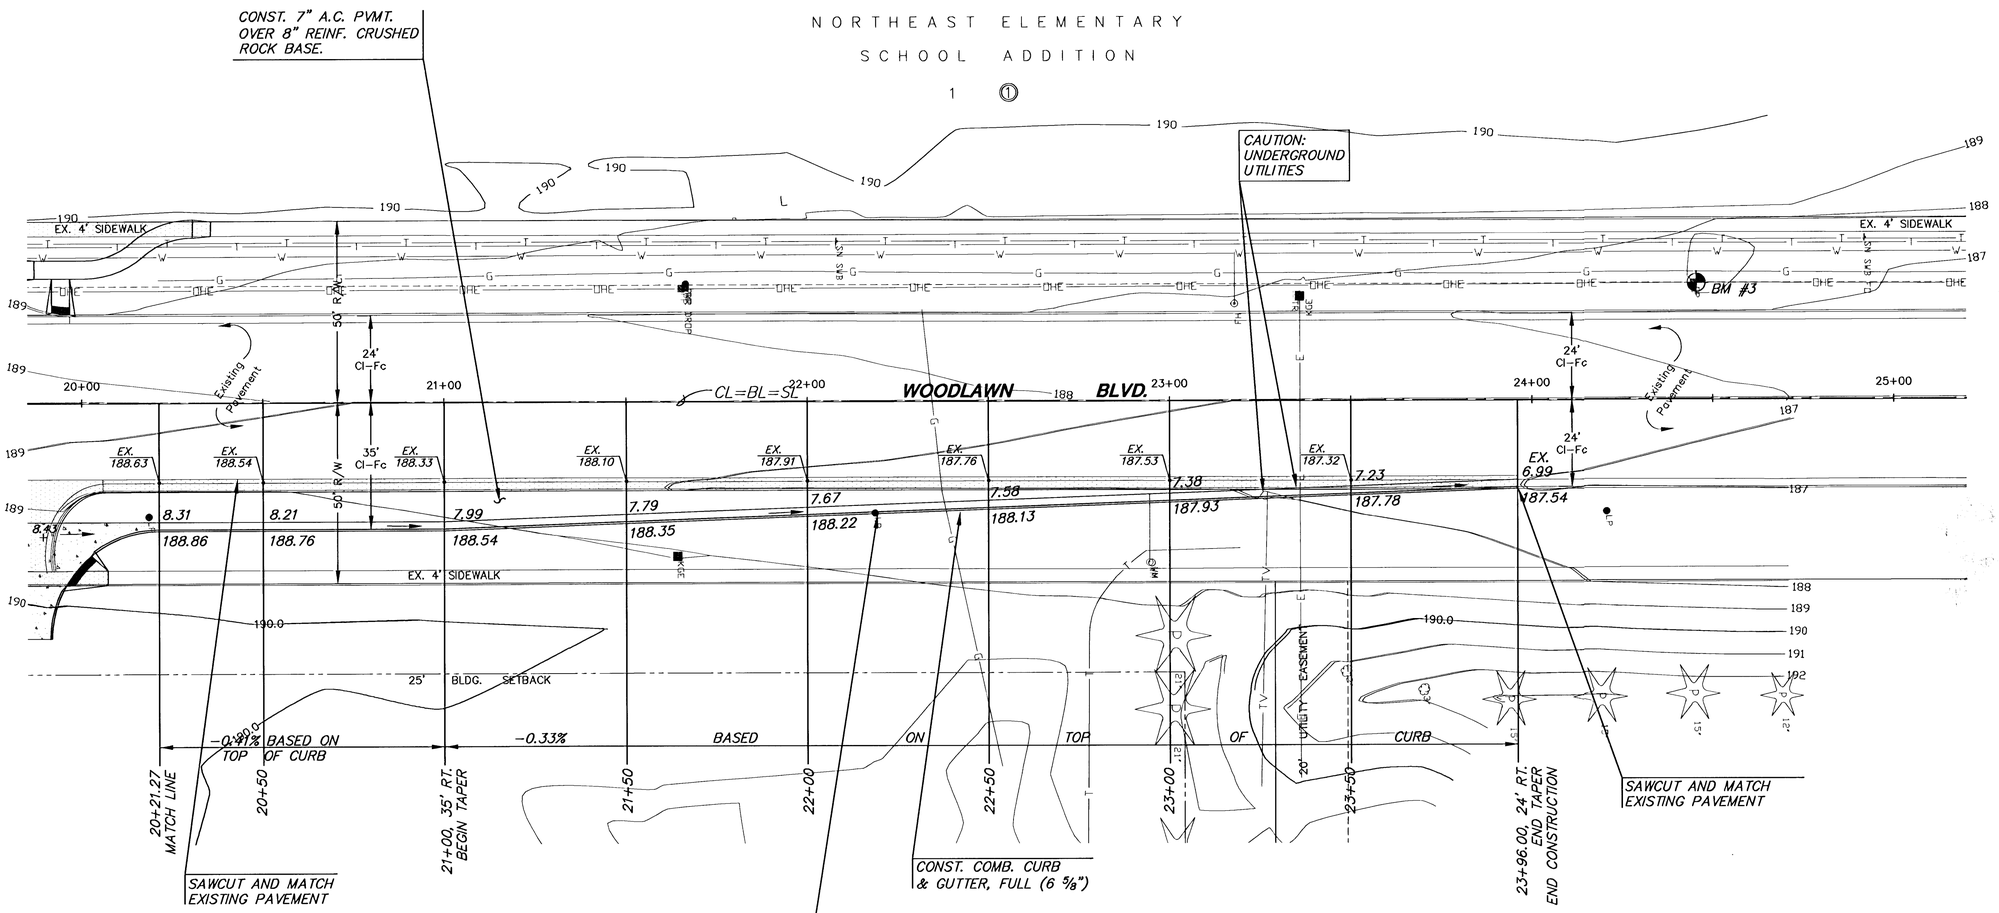

LEGEND

PAVEMENT/SIDEWALK REMOVAL

NOTE:
CONTRACTOR SHALL VERIFY LOCATION & DEPTH OF EXISTING UTILITIES PRIOR TO CONSTRUCTION.

J:\civil\04147\dwg\pav\04147_e3

MKEC ENGINEERING CONSULTANTS
411 N. WEBB ROAD
WICHITA, KS. 67206
316 - 684 - 9600

WOODLAWN BLVD. TURN LANE
PROJECT NAME

STA. 20+21.27 TO STA. 23+96.00
SHEET TITLE

LAC	DAC	JTC
DESIGN BY:	DRAWN BY:	CHECKED BY:
JUNE 2004	04147_E3	7 / 30
DATE	JOB NO.	SHEET/OF