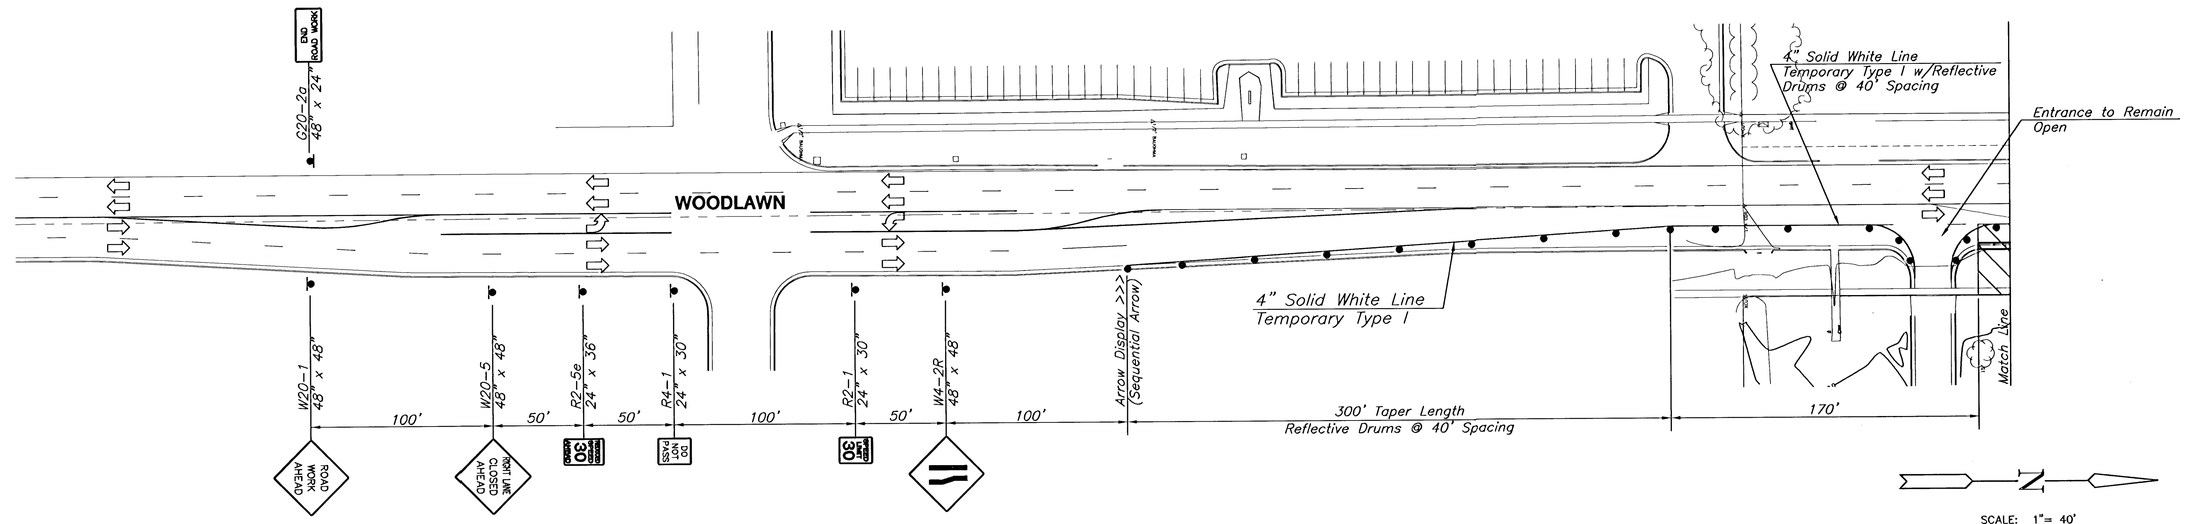

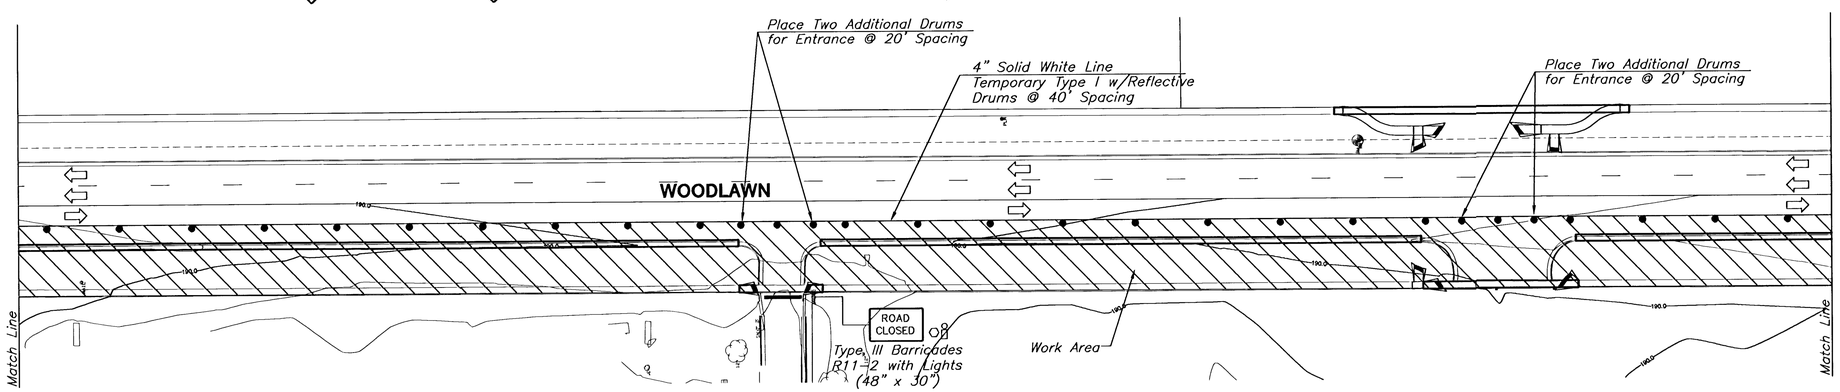

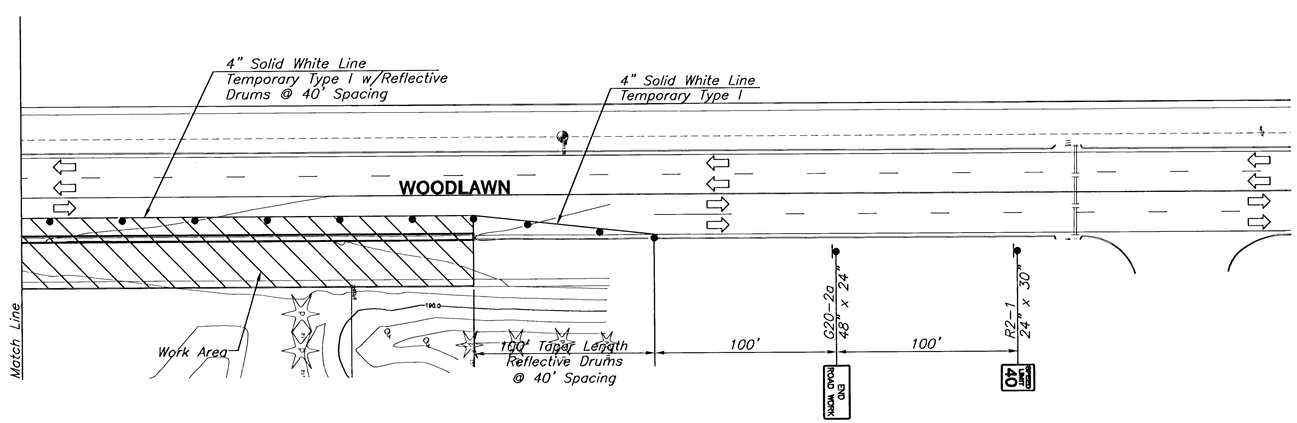

LEGEND

- One Post Sign
- Traffic Lane
- Work Area
- Reflectorized Drum
- Tubular Marker
- Direction of Traffic
- Type III Barricade
- Mount on Type III Barricade
- Type B Warning Light

J:\CIVIL\04147\DWG\TRAFFIC\04147TR.DWG

MKEC ENGINEERING CONSULTANTS
411 N. WEBB ROAD
WICHITA, KS. 67206
316 - 684 - 9600

WOODLAWN BLVD. TURN LANES
PROJECT NAME

TRAFFIC CONTROL PLAN
SHEET TITLE

LAC	WNJ	JTC
DESIGN BY:	DRAWN BY:	CHECKED BY:
JUNE 2004	04147	14 / 30
DATE	JOB NO.	SHEET/OF