

REED'S COVE ADD.
REED'S COVE STREET
CROSS SECTIONS


12+30.43

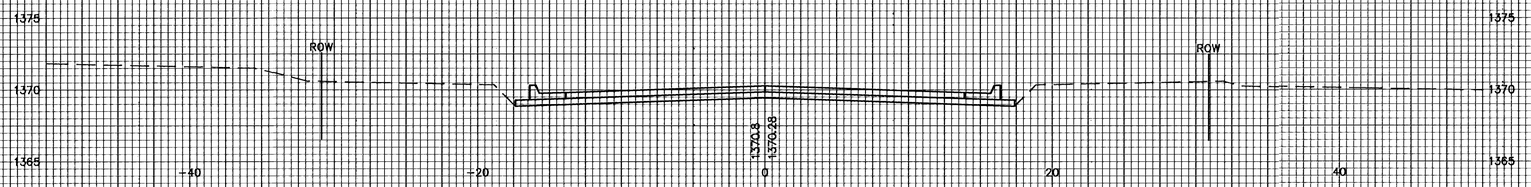


12+00

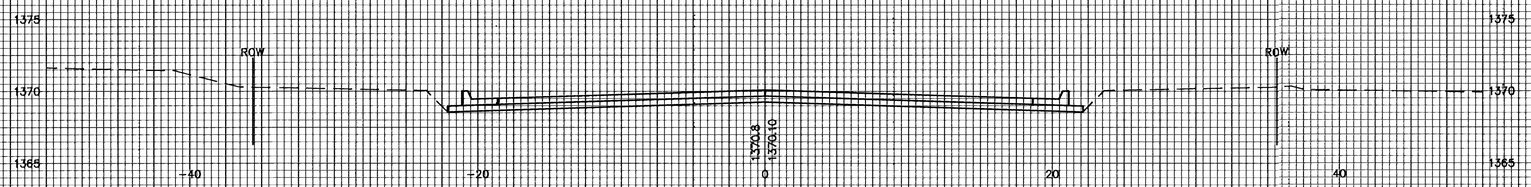


11+50

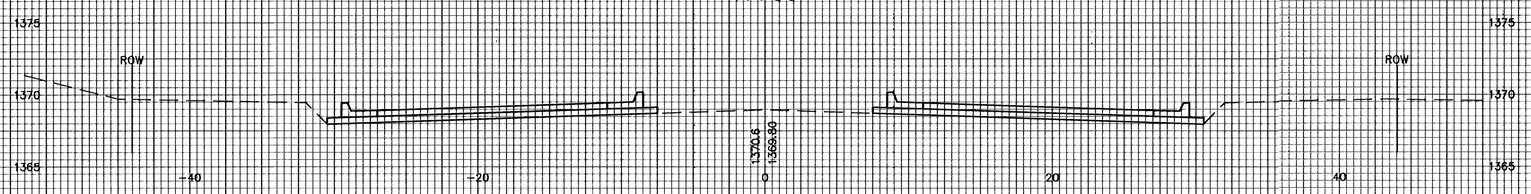

11+00

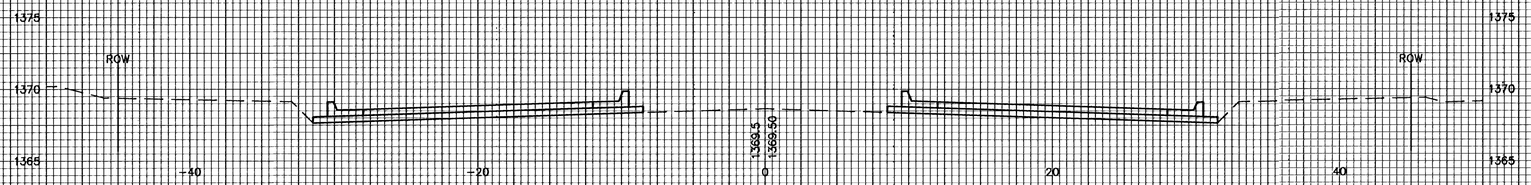

10+50

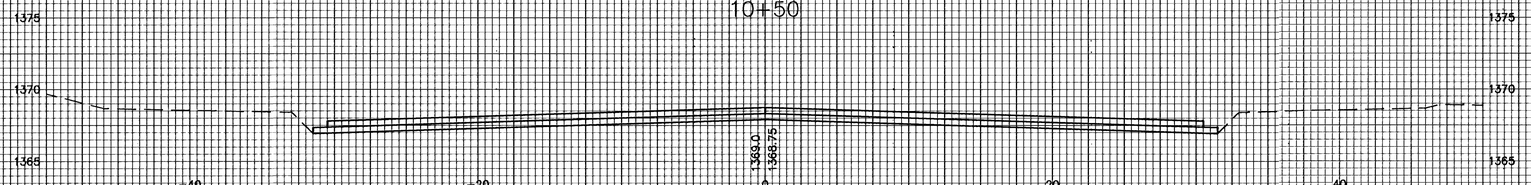

REED'S COVE STREET

XSECT
12
18