

REED'S COVE ADD.
REED'S COVE STREET
CROSS SECTIONS


16+50

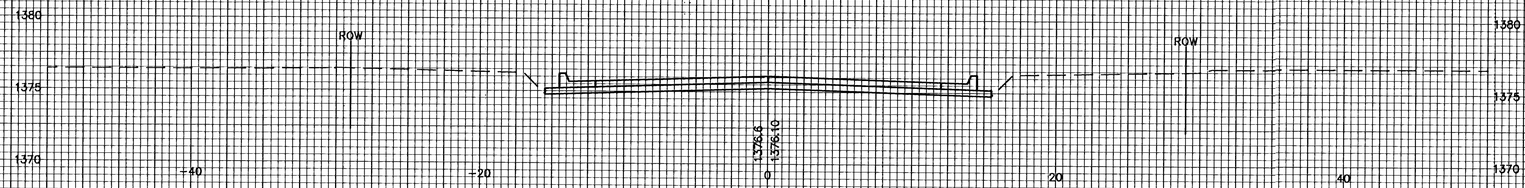


16+00

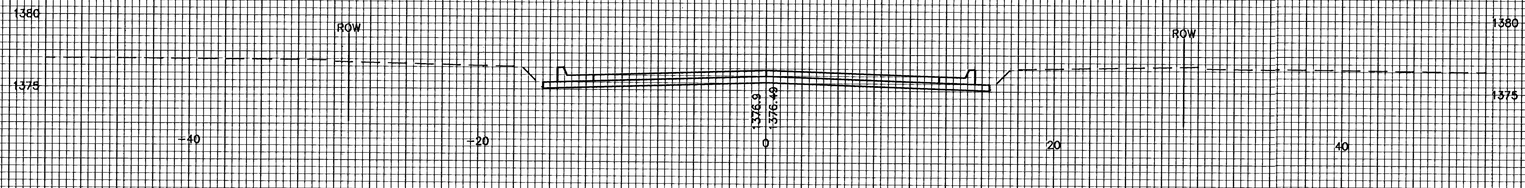


15+50

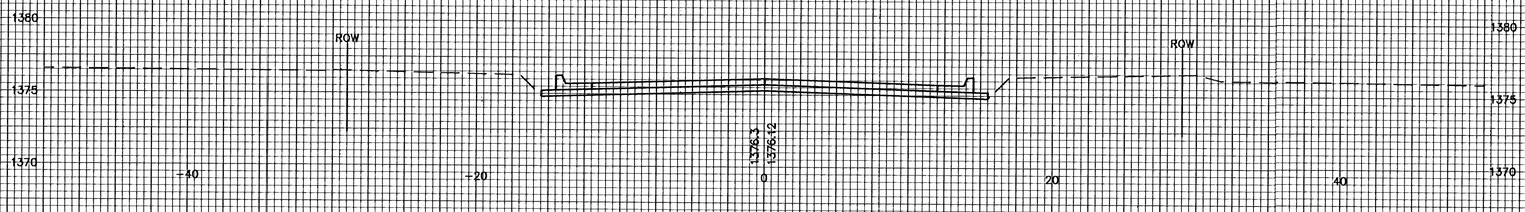

15+00

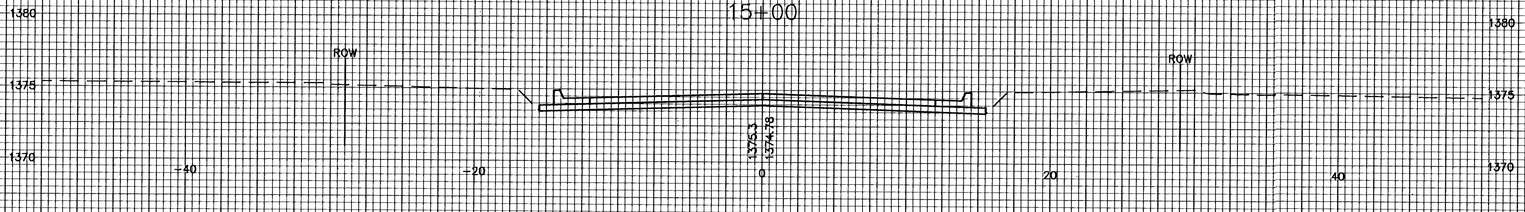

14+50

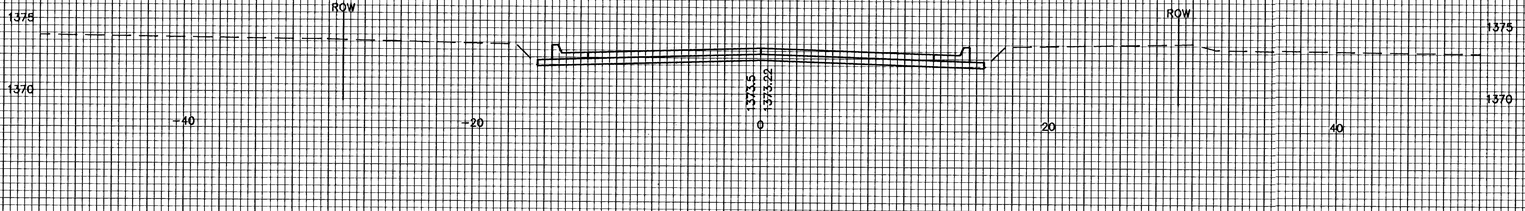

REED'S COVE STREET

XSEC3

14/18