

REED'S COVE ADDITION
STORM WATER - PHASE 4
PROJ. NO. 472-83761

REED'S COVE ADDITION

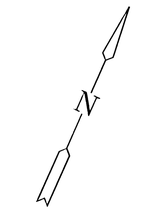

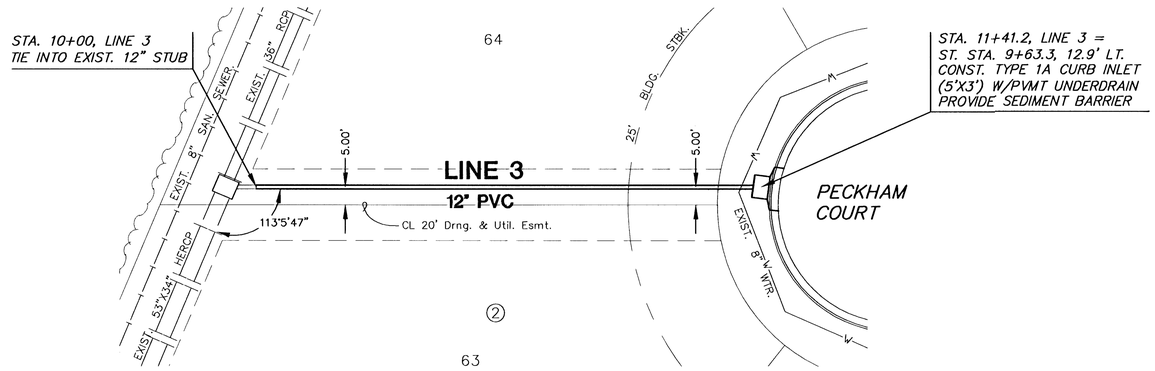


REED'S COVE ADDITION

= TREE REMOVAL

PLAN LINE 3

PROFILE LINE 3

SCALE: HORIZ. 1"=20'
SCALE: VERT. 1"=5'

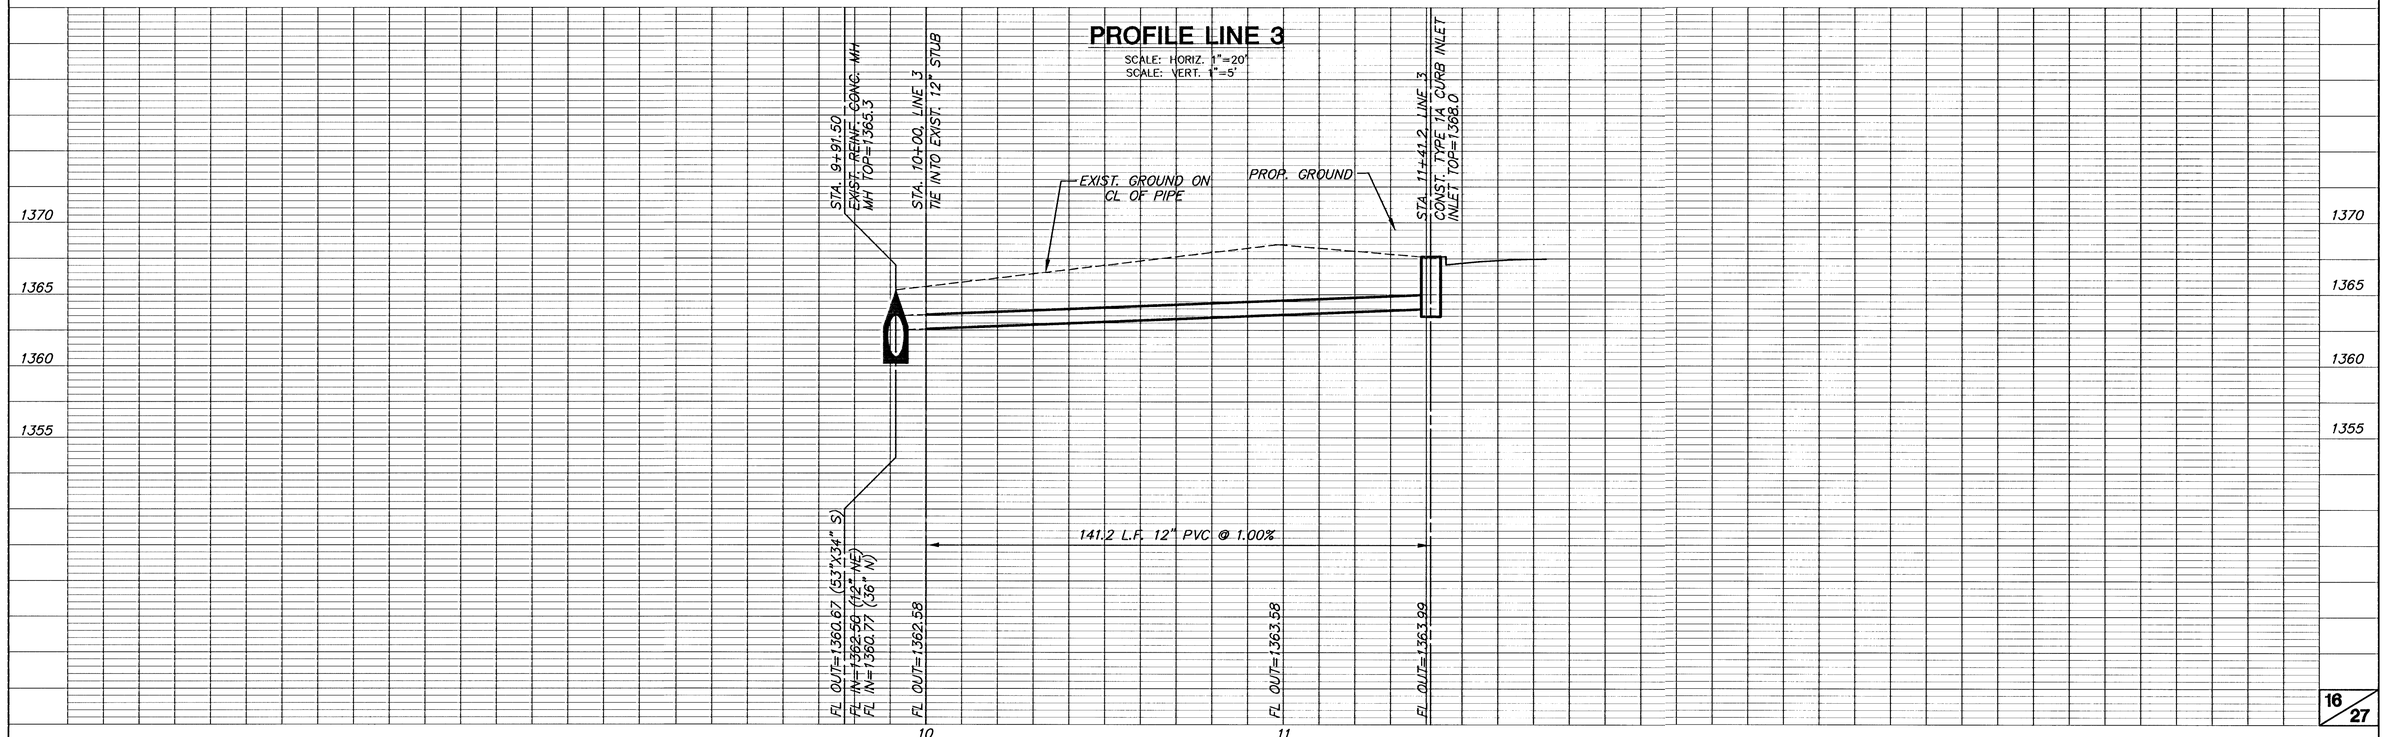

H:\CIVIL\02121\Dwg\Sws\Ph4\02121_D1.DWG