

REED'S COVE ADDITION
GLENWOOD CIR / GLENWOOD ST
CROSS SECTIONS


16+50

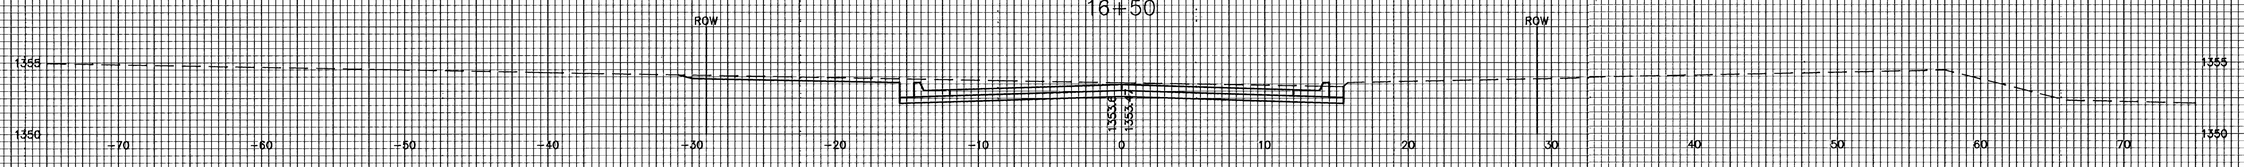


16+00

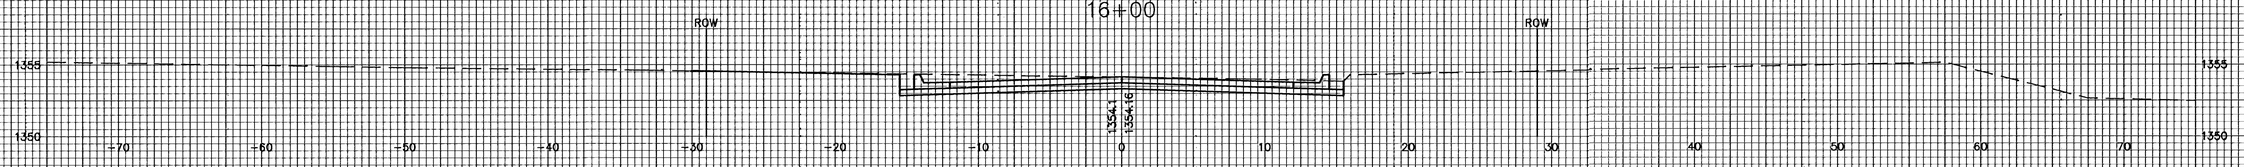

15+50

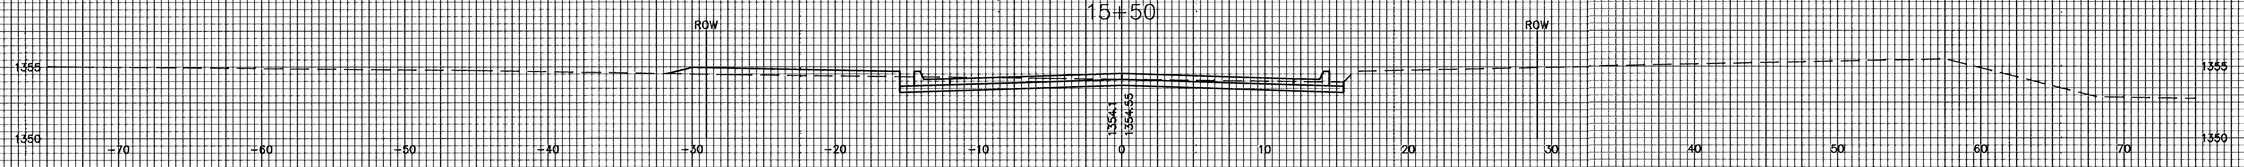


15+20.31

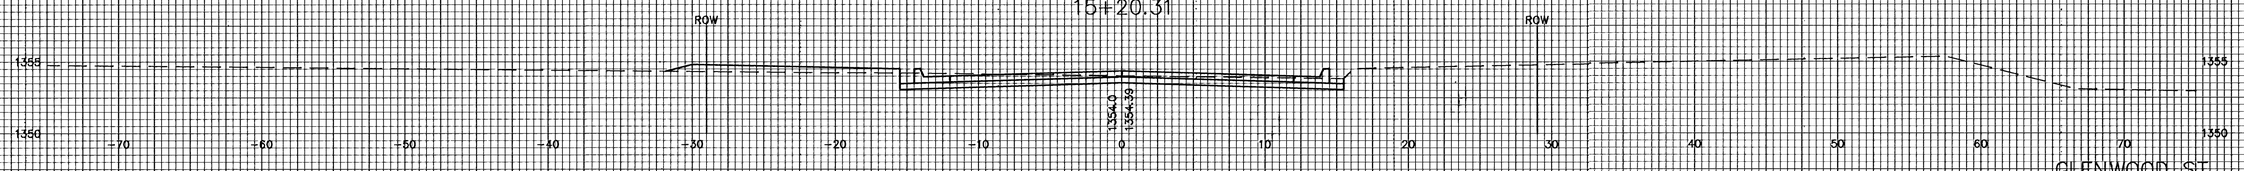


GLENWOOD ST.

14+50

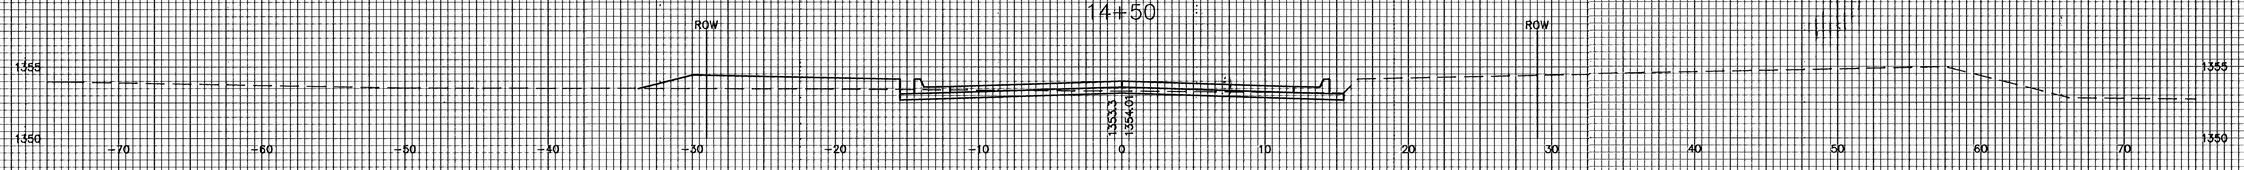

14+31

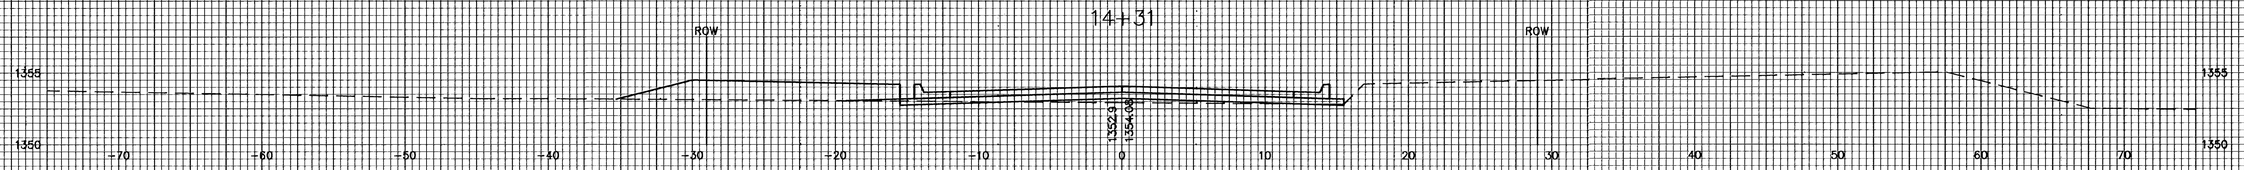

GLENWOOD CIR

XSEC1