

REED'S COVE ADDITION
BRIDLEWOOD STREET
CROSS SECTIONS


21+69.05

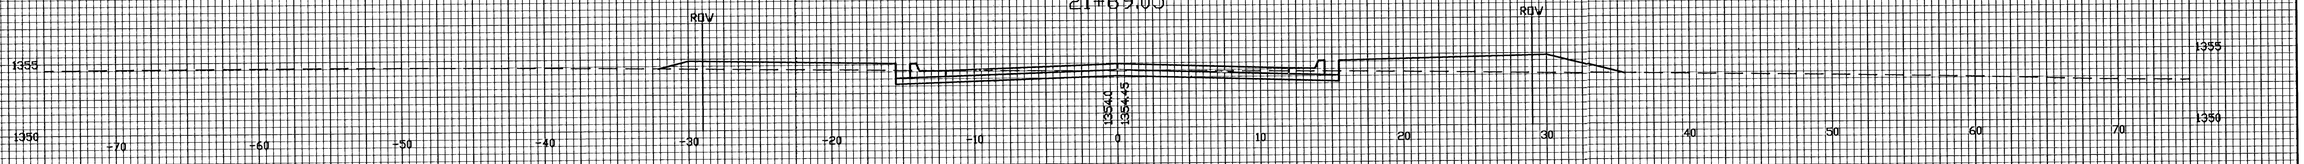

21+50

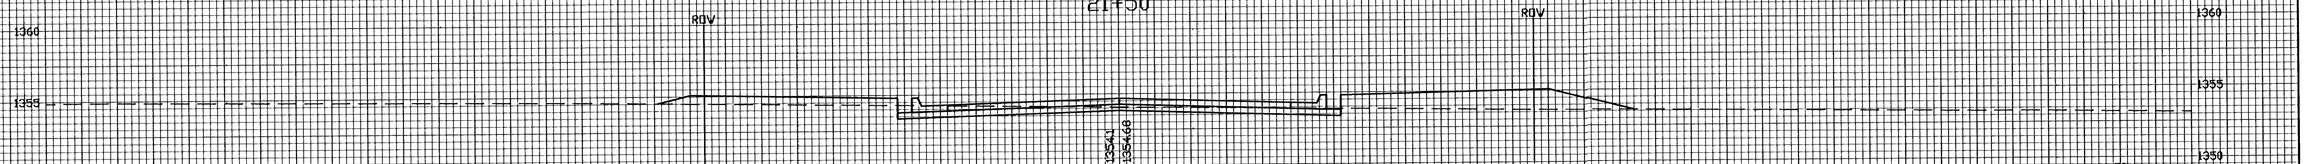


21+00

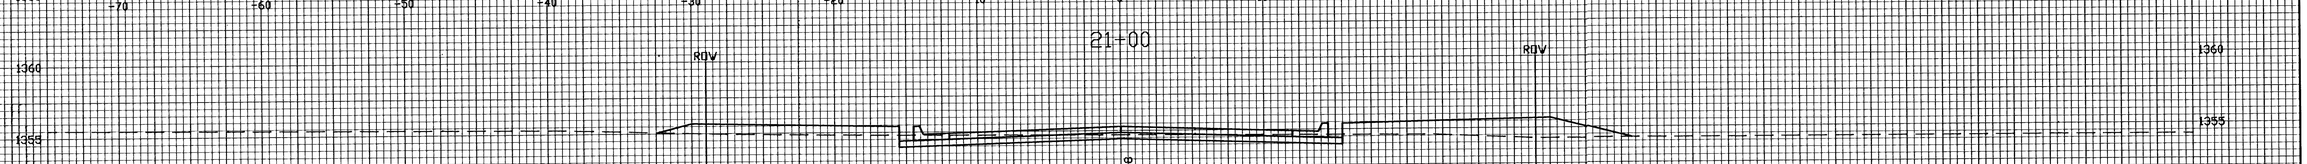


20+60.83



20+50

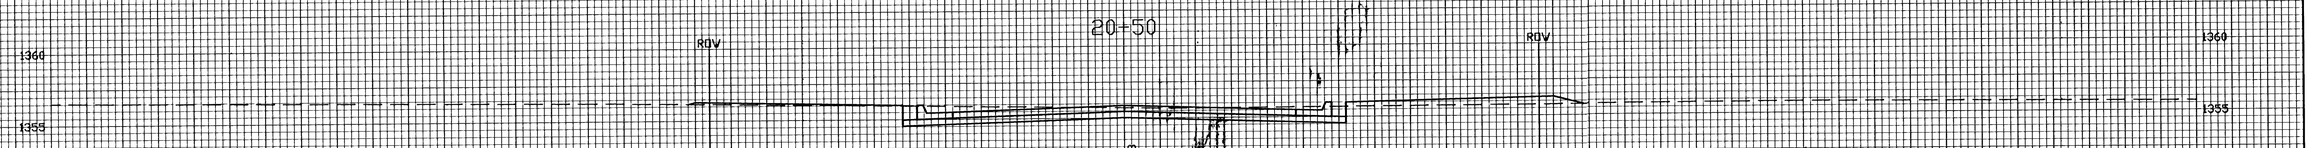

20+04.51

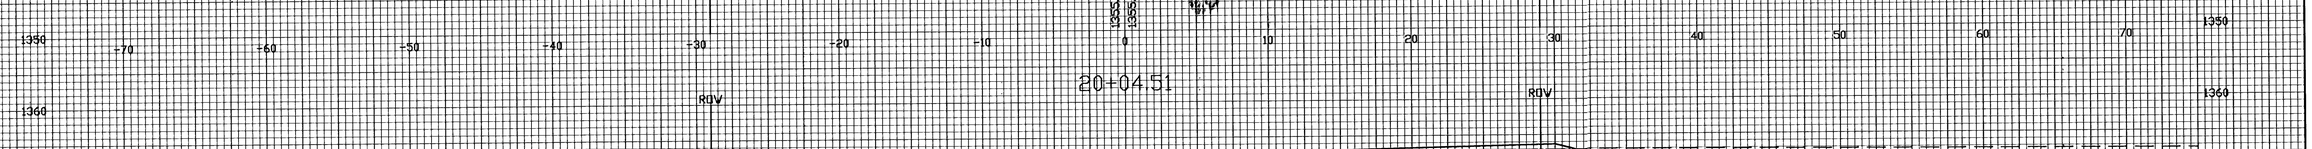

XSECS

BRIDLEWOOD ST.