
## Subdivision Bench Marks

| No. | Street and Station | From CL | Description | Elevation |
|---|---|---|---|---|
| 3 | Jewell Cir Sta 0+37 | 14' Rt | Top of S curb of Jewell Cir at N end of E return Crestline | |

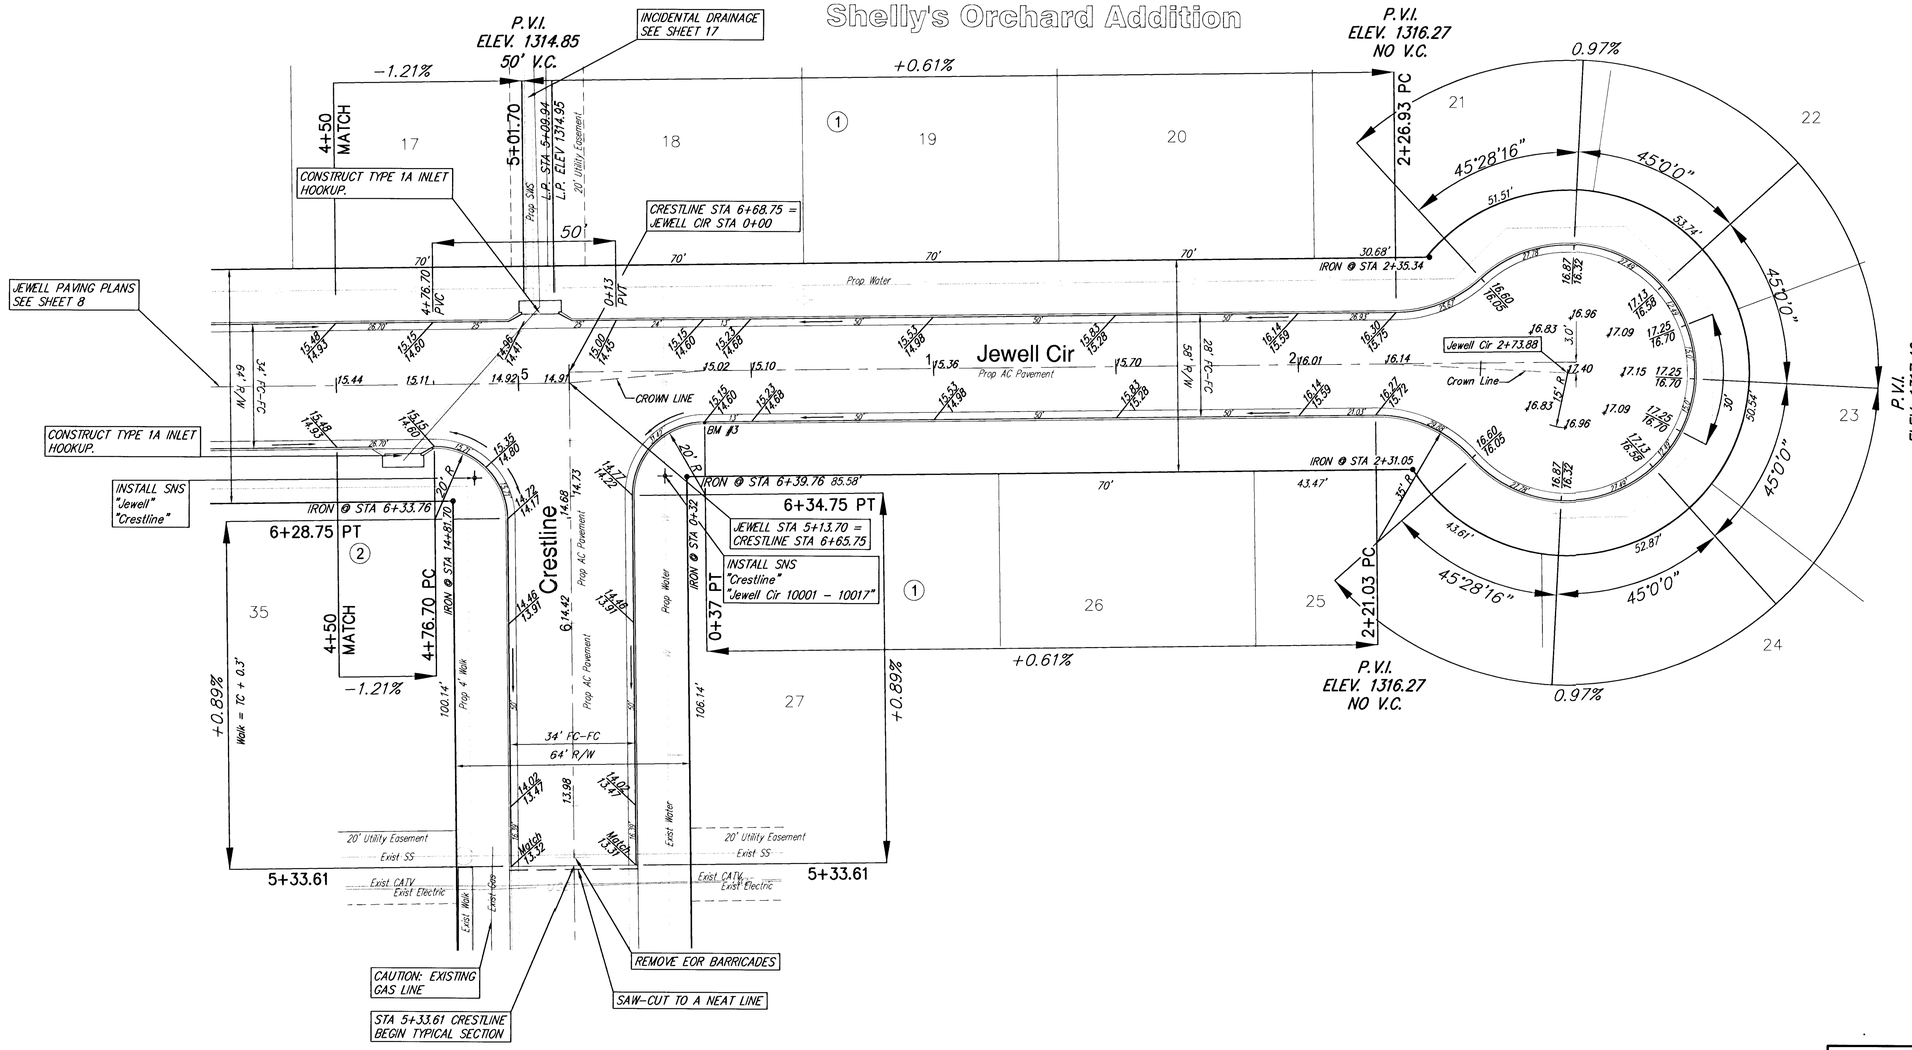


SCALE 1" = 20'
IRON = ●

SHELLYS ORCHARD ADDITION
JEWELL CIR
WICHITA, KANSAS


Ruggles & Bohm, P.A.
Engineering, Surveying, Land Planning
924 North Main
Wichita, Kansas 67203
www.rbkansas.com
(316) 264-8008
(316) 264-4621 fax
E-mail: info@rbkansas.com


| | |
|---|---|
| DESIGN | CMB |
| DRAWN | EJG |
| REVIEW | |
| UTILITY | |
| DRAWING FILE | 2333E Paving {Jewell Cir 01} |
| PROJECT NUMBER | 472-83783 |
| DATE | June 16, 2003 |
| RB JOB | 2333E |
| SHEET | 8 OF 30 |