
Subdivision Bench Marks

No.	Street and Station	From CL	Description	Elevation
4	Rita Sta 0+50	17' Lt	Top of N curb of Rita at W lot line Lot 1 Block 1	

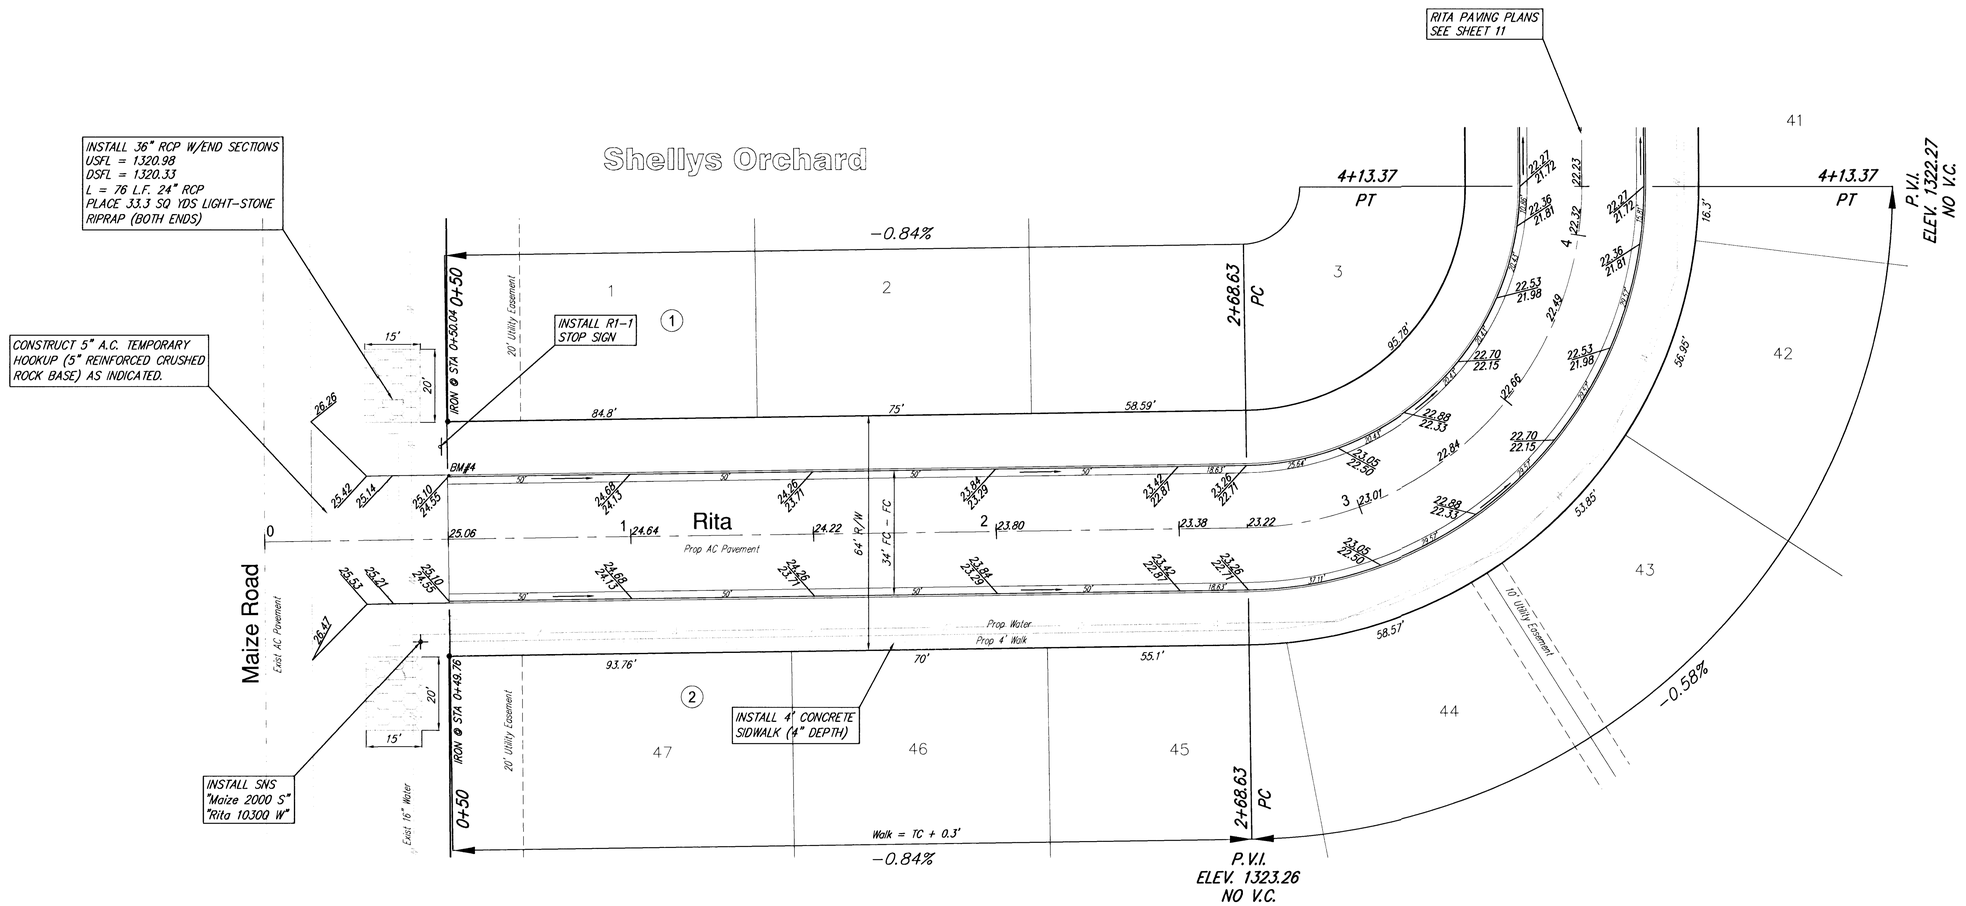

SCALE 1" = 20'
IRON = ●

SHELLYS ORCHARD ADDITION
RITA
WICHITA, KANSAS

Ruggles & Bohm, P.A.
Engineering, Surveying, Land Planning
924 North Main
Wichita, Kansas 67203
www.rbkansas.com
(316) 264-8008
(316) 264-4621 fax
E-mail: info@rbkansas.com

DESIGN	CMB
DRAWN	EJG
REVIEW	
UTILITY	
DATE	June 16, 2003
RB JOB	2333E
SHEET	9
OF	30
DRAWING FILE	2333E Paving {Rita 01}
PROJECT NUMBER	472-83783