
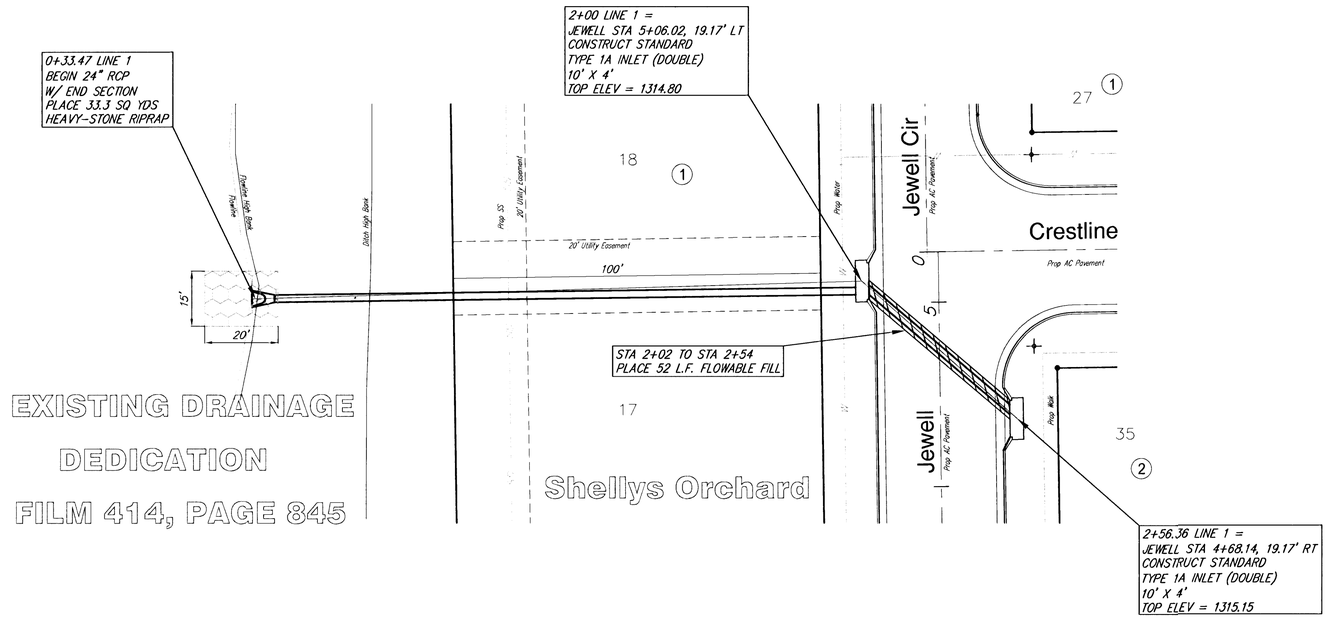


SCALE 1" = 20'
IRON = ●

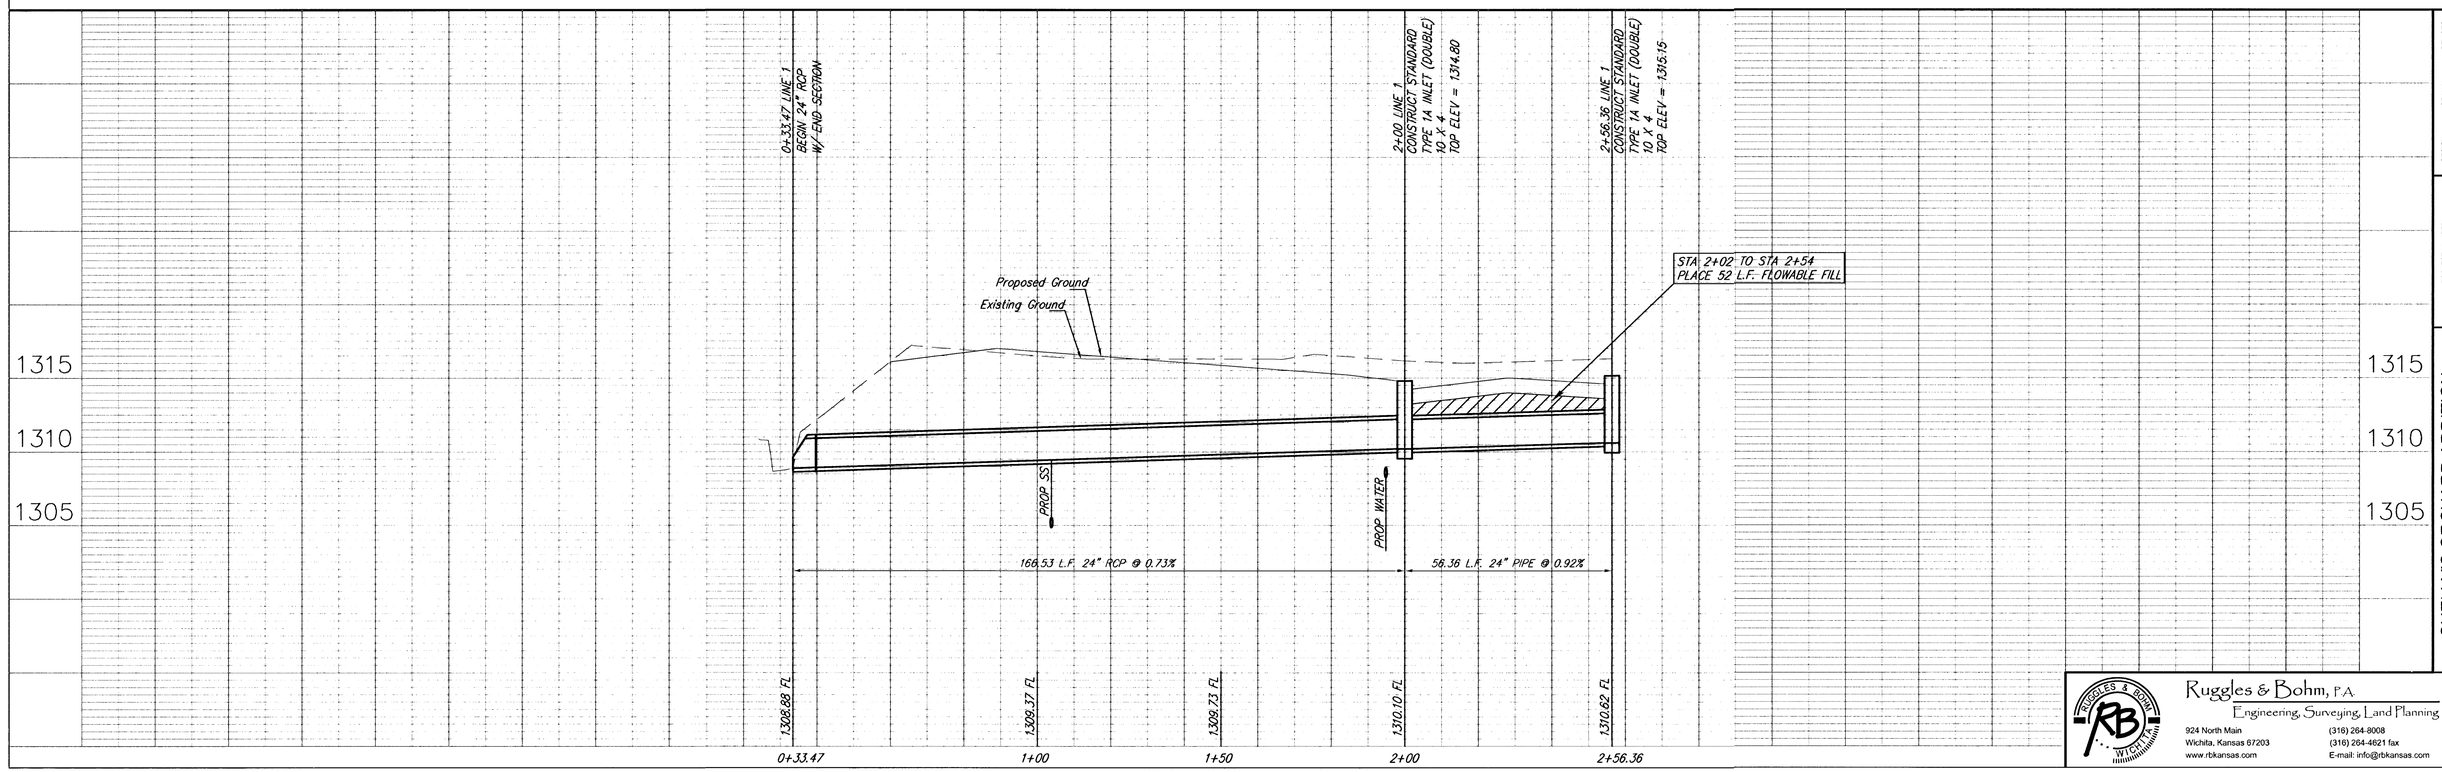

DESIGN CWB | DRAWN EJG | DATE June 18, 2003 | REVISED | REVIEW | UTILITY

PROJECT NUMBER Proj. No. | DRAWING FILE 2333E SWS (SWS)

SHELLY'S ORCHARD ADDITION
INCIDENTAL DRAINAGE
WICHITA, KANSAS

Ruggles & Bohm, P.A.
Engineering, Surveying, Land Planning
924 North Main
Wichita, Kansas 67203
www.rbkansas.com
(316) 264-8008
(316) 264-4621 fax
E-mail: info@rbkansas.com

RB JOB 2333E
SHEET 16 OF 30