BENCHMARKS:

"□" Cut in middle of N headwall of RCBC on 21st St. North. 1004.3' W & 22.1' N of SE Cor., SE1/4, Sec. 2, T-27-S, R-2-E.
Elev. = 173.23 City Datum

RR spike in N. face of power pole 840.0' west of C.L. of Castle Rock and 48.7' south of C.L. of 21st St. N.
Elev. = 182.03 City Datum

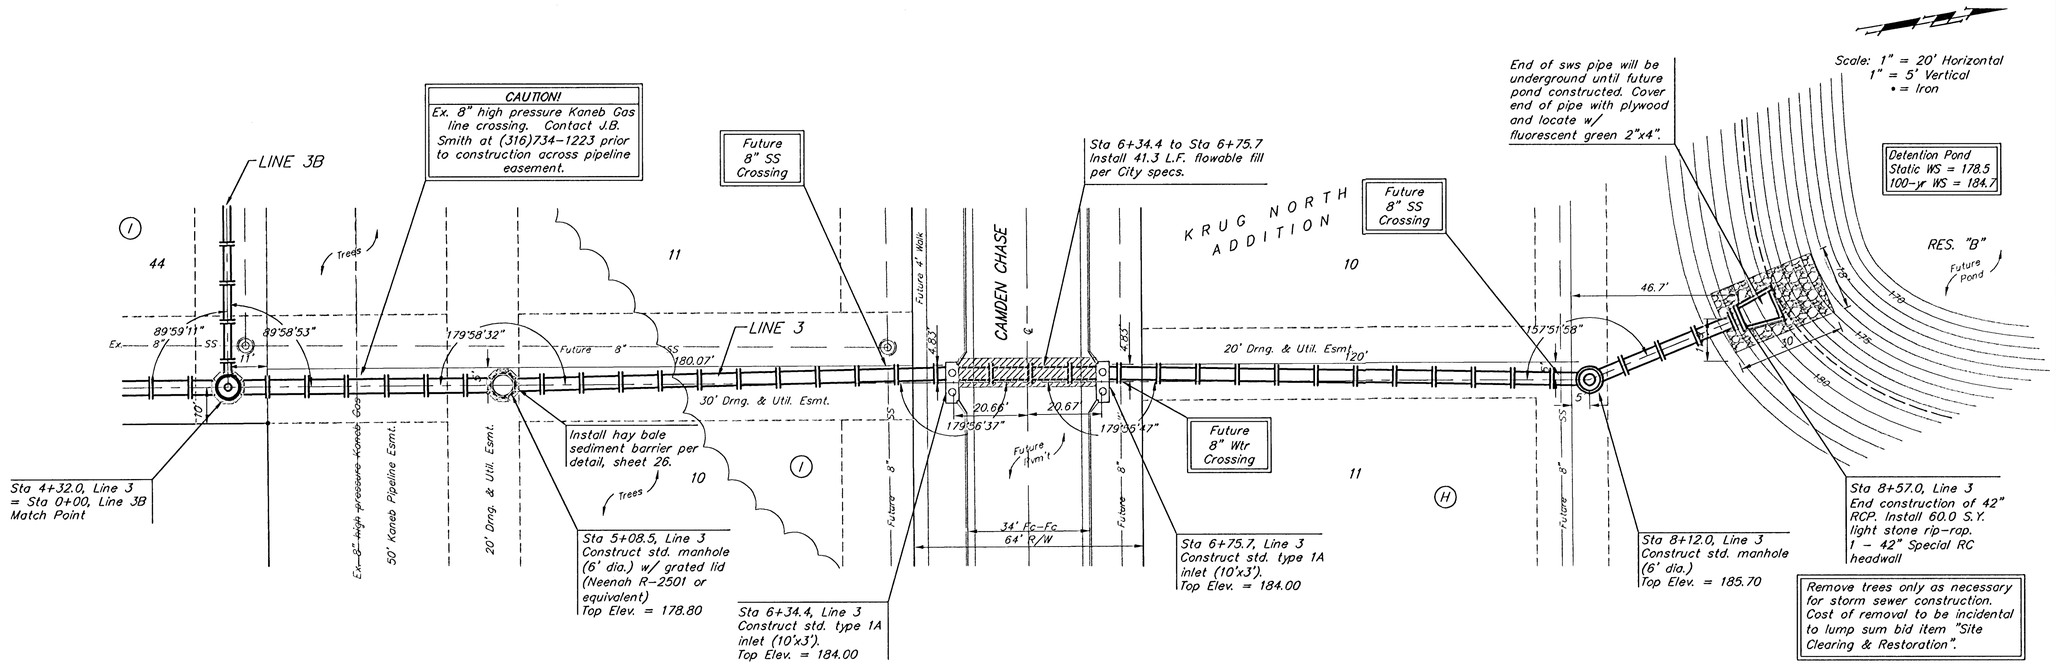

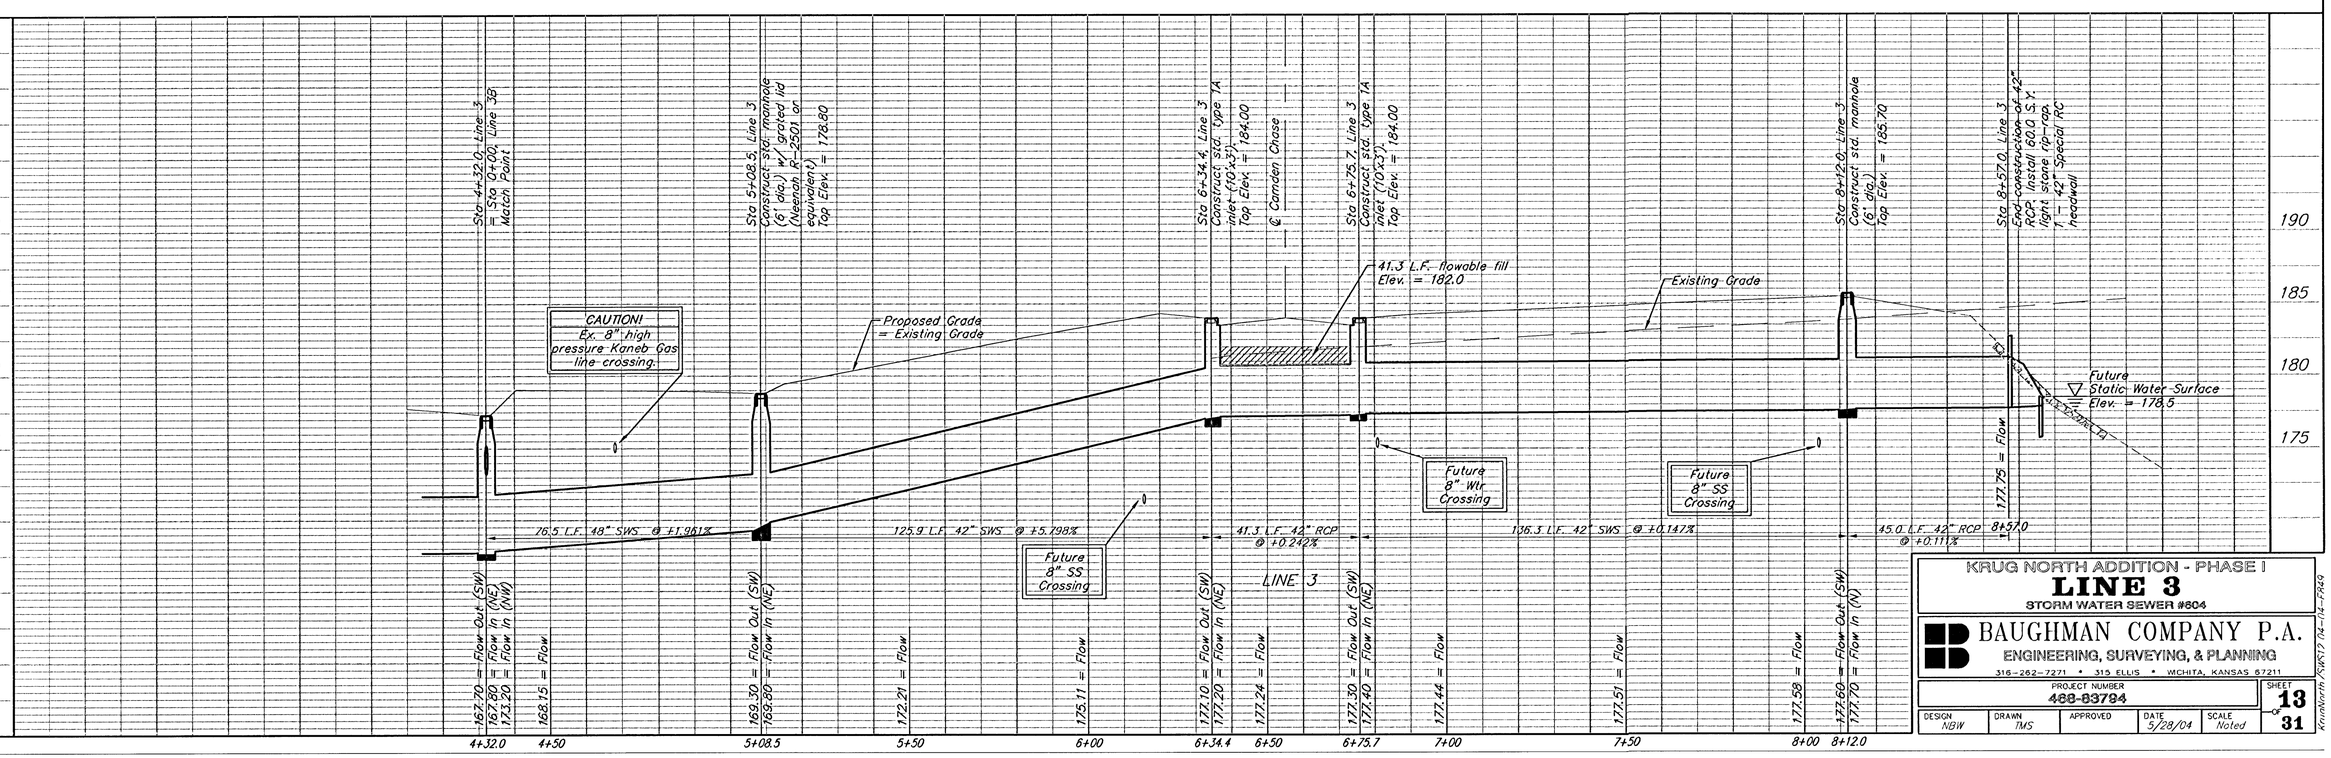

KRUG NORTH ADDITION - PHASE I

LINE 3

STORM WATER SEWER #804

BAUGHMAN COMPANY P.A.
ENGINEERING, SURVEYING, & PLANNING
316-262-7271 • 315 ELLIS • WICHITA, KANSAS 67211

PROJECT NUMBER	SHEET
488-83794	13 of 31

DESIGN	DRAWN	APPROVED	DATE	SCALE
NBW	TMS		5/28/04	Noted

KrugNorth/KNS13_04-14-FR49