SCALE: 1"=20'

20 10 0 20

FOX RIDGE ADDITION

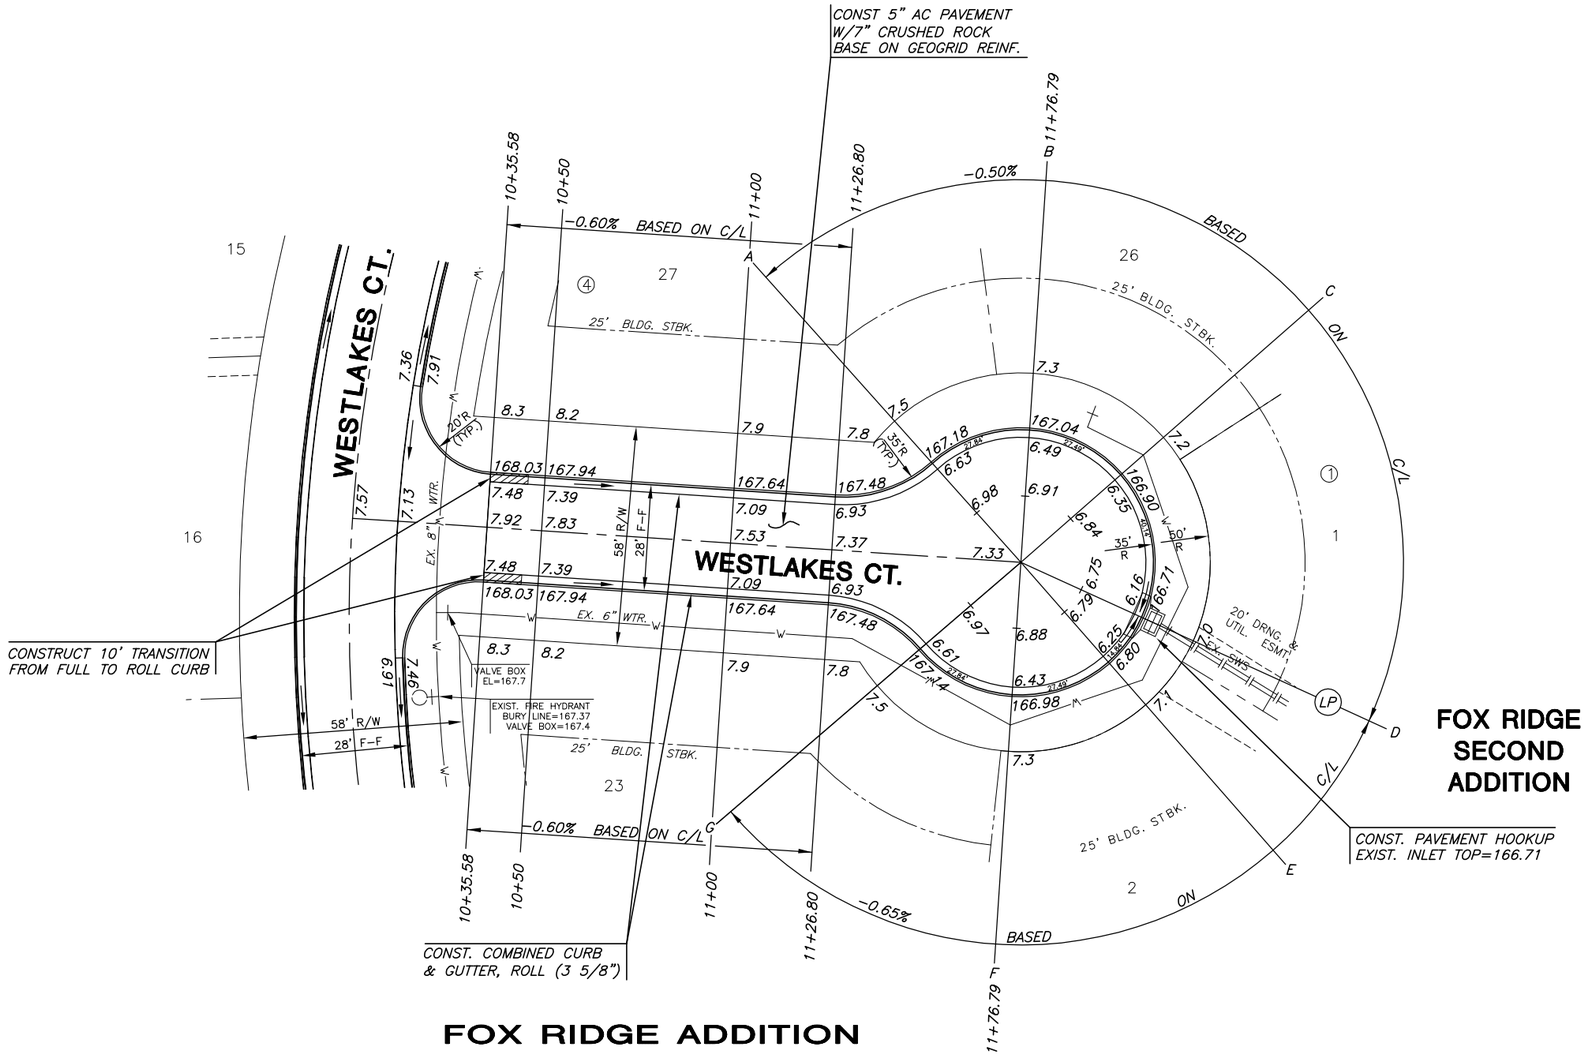

FOX RIDGE ADDITION

FOX RIDGE SECOND ADDITION

NOTE:
TOP OF CURB ELEVATIONS SHOWN ARE FOR FULL CURB. CONSTRUCT CURB AND GUTTER AS NOTED.

MKEC ENGINEERING CONSULTANTS, INC.
411 N. WEBB ROAD
WICHITA, KS. 67206
316 - 684 - 9600

PAVING AND INCIDENTAL DRAINAGE PLANS

FOX RIDGE ADDITION

PHASE 10

WESTLAKE CT.
SHEET TITLE

472-84470
PROJECT NUMBER

DFL
DESIGN BY

DM
DRAWN BY

GJA
CHECKED BY

ISSUED
April 2007

REVISED

SHEET NO.
7 of 25

G:\CIVIL\99118\DWG\PAV\PH_10\BIND\99118_E3.DWG

PLOTTED: Monday, April 16, 2007 @ 05:50PM