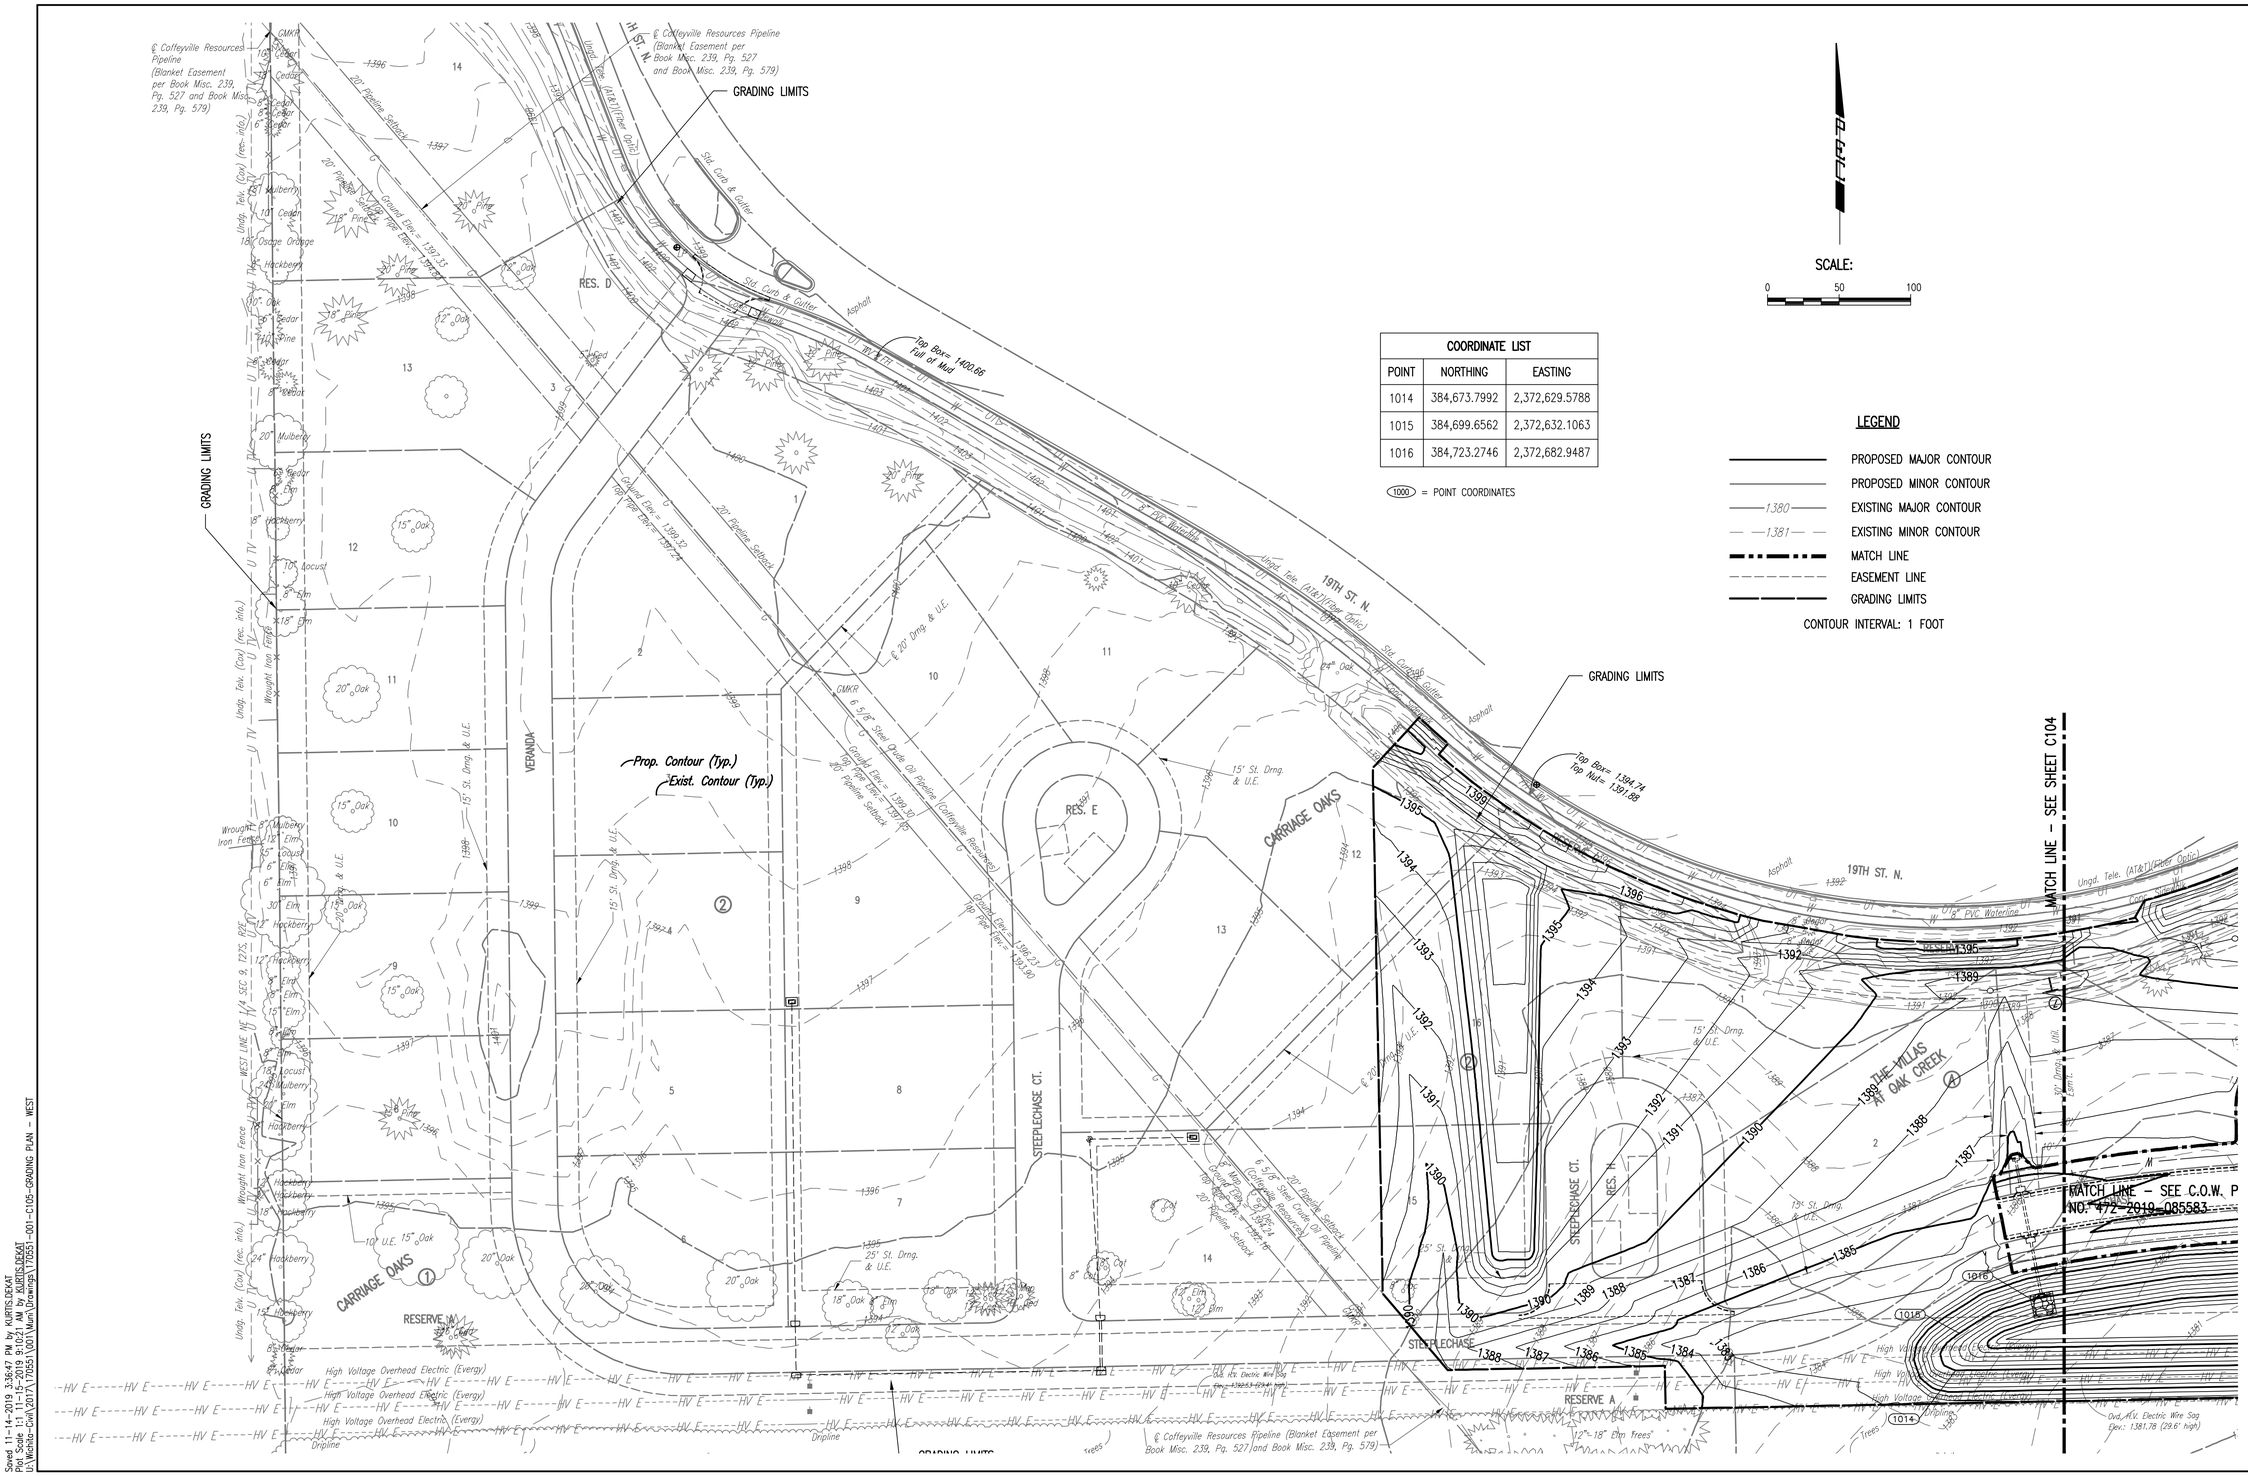

COORDINATE LIST		
POINT	NORTHING	EASTING
1014	384,673.7992	2,372,629.5788
1015	384,699.6562	2,372,632.1063
1016	384,723.2746	2,372,682.9487

(1000) = POINT COORDINATES

LEGEND

- PROPOSED MAJOR CONTOUR
- PROPOSED MINOR CONTOUR
- 1380 EXISTING MAJOR CONTOUR
- 1381 EXISTING MINOR CONTOUR
- MATCH LINE
- EASEMENT LINE
- GRADING LIMITS

CONTOUR INTERVAL: 1 FOOT

PEC
PROFESSIONAL ENGINEERING CONSULTANTS
303 SOUTH TOPEKA
WICHITA, KS 67202
316-262-2691 www.pec1.com

CITY OF WICHITA

JOSHUA GOLKA
LICENSED
24136
11/15/2019
KANSAS
PROFESSIONAL ENGINEER

STORM DRAIN NO. 463 TO SERVE THE VILLAS AT OAK CREEK

GARY JANZEN, P.E. - CITY ENGINEER
CITY OF WICHITA PROJECT NO. 468-2019-085434

Issue:

JOB NO.	35-170551-001-0042
DATE	NOVEMBER 2019
PM	JAG
DESIGNED BY	JAG
DRAWN BY	CSL, KTD
CHECKED BY	CSB

GRADING PLAN - WEST

C105

Saved 11-14-2019 3:36:47 PM by KURTIS.DEKAT
Plot Scale 1:1 11-15-2019 9:10:21 AM by KURTIS.DEKAT
U:\Wichita-Civil\2017\170551\001\Main\Drawings\170551-001-C105-GRADING PLAN - WEST