K-96 BUSINESS PARK

AN ADDITION TO WICHITA, SEDGWICK COUNTY, KANSAS

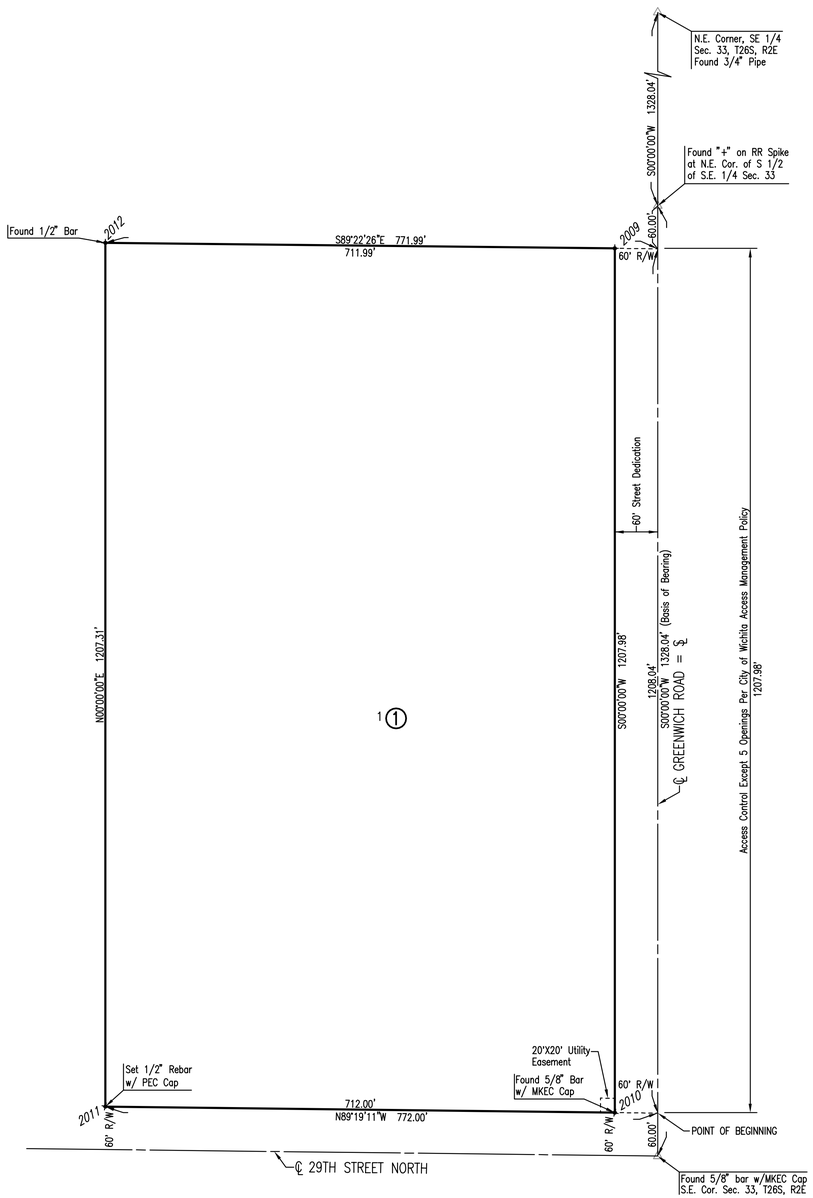

SCALE: 1" = 100'

LEGEND

- ● 1/2" REBAR W/PEC CAP UNLESS OTHERWISE NOTED
- △ Section Corner

COORDINATE LIST		
POINT	NORTH	EAST
2009	6,309.6737	7,608.6654
2010	5,101.6904	7,608.6654
2011	5,110.1438	6,896.7198
2012	6,317.4538	6,896.7198

+ 2009 = COORDINATE POINT NO.

No.	Revision	By	Date

K-96 BUSINESS PARK
LATERAL 8, MAIN 26 OF THE
WAR INDUSTRIES SEWER

PLAT AND PROJECT COORDINATES

JAMES L. ARMOUR, P.E.– CITY ENGINEER
CITY OF WICHITA PROJECT NO. 468-84155

Professional Engineering Consultants, P.A.
303 S. TOPEKA • WICHITA, KANSAS 67202
316-262-2691 • FAX 316-262-3003

Designed by MDK | Job No. 35-06137-000-042 | Sht. 3 of 11
Drawn by | Date April 2006

Saved 04-27-2007 3:12:44 PM by JAN
Plot Scale 1:100 04-30-2007 6:15:39 PM by BEG
J:\SENTOUT\2006\06137\2007-05-01 to City\Sanitary Sewer\DWG\03-PlatandProjectCoord