PROJECT NO.	YEAR	SHEET NO.	TOTAL SHEETS
35-06563-000	2006	35	56

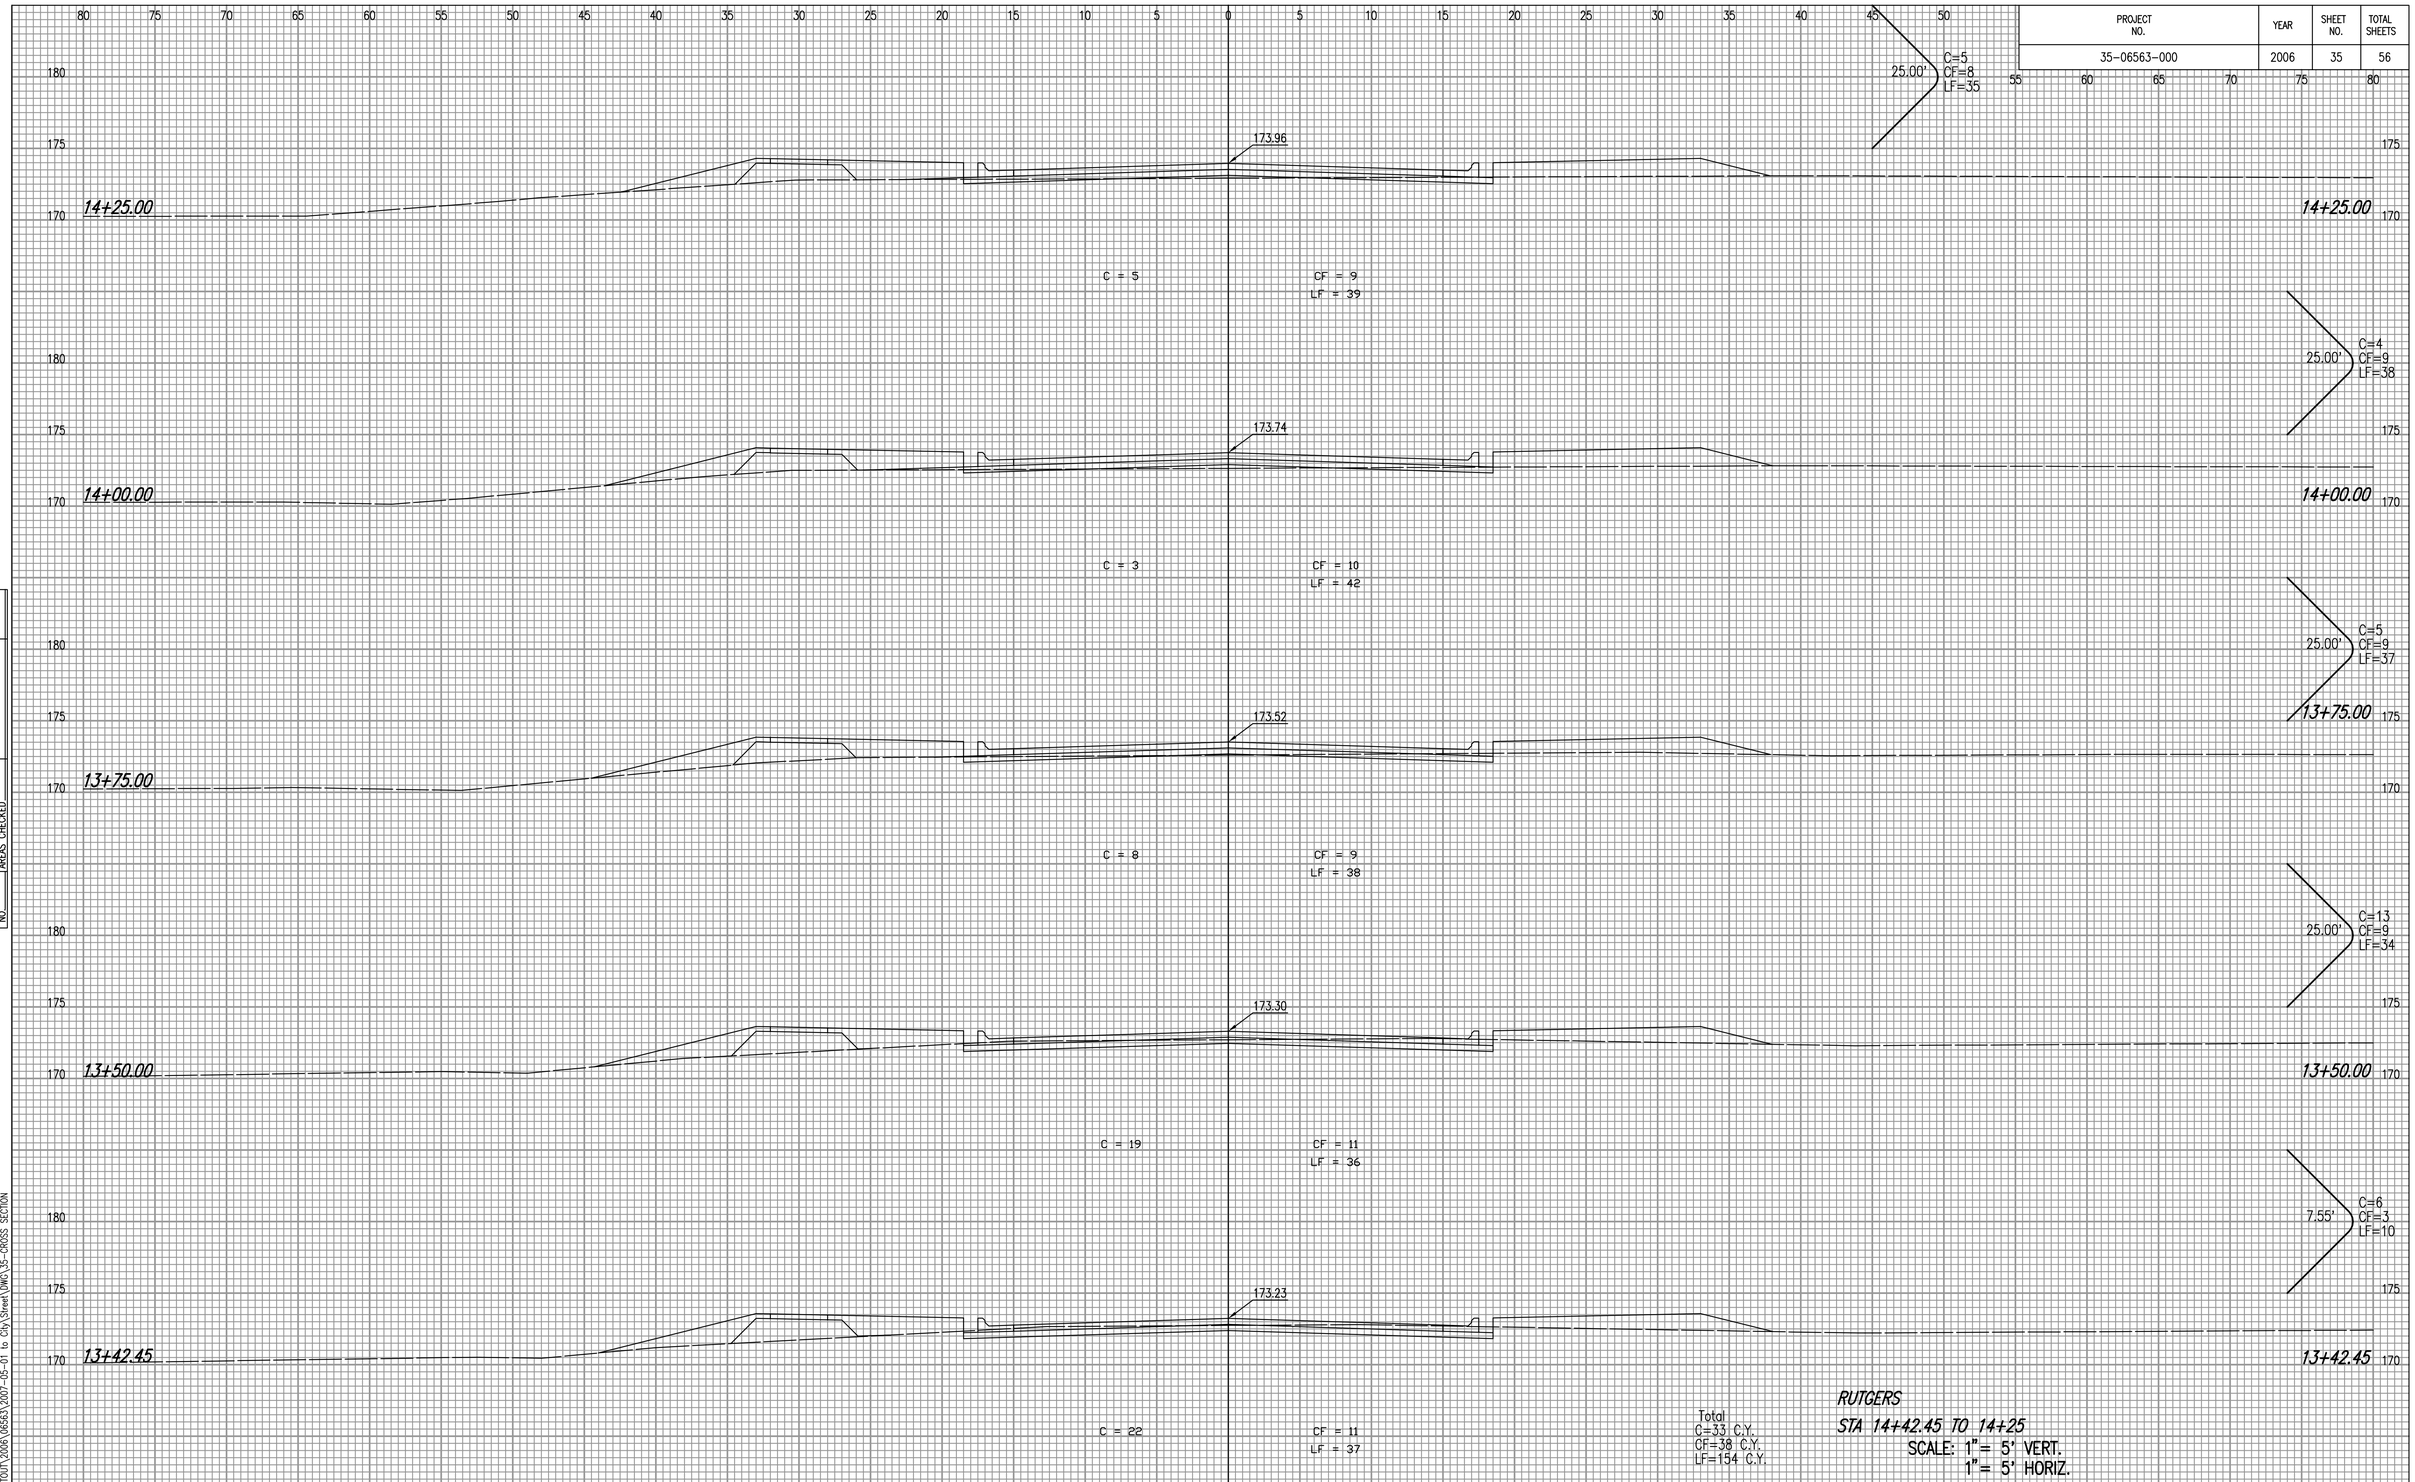

NO.	NOTE BOOK	TEMPLATE
	AREAS	
	AREAS CHECKED	

Saved 05-01-2007 12:17:00 PM by BGS
Plotted 05-01-2007 12:20:00 PM by BEJ
J:\SENTOUT\2006\06563\2007-05-01 to City\Street\DWG\35-CROSS SECTION