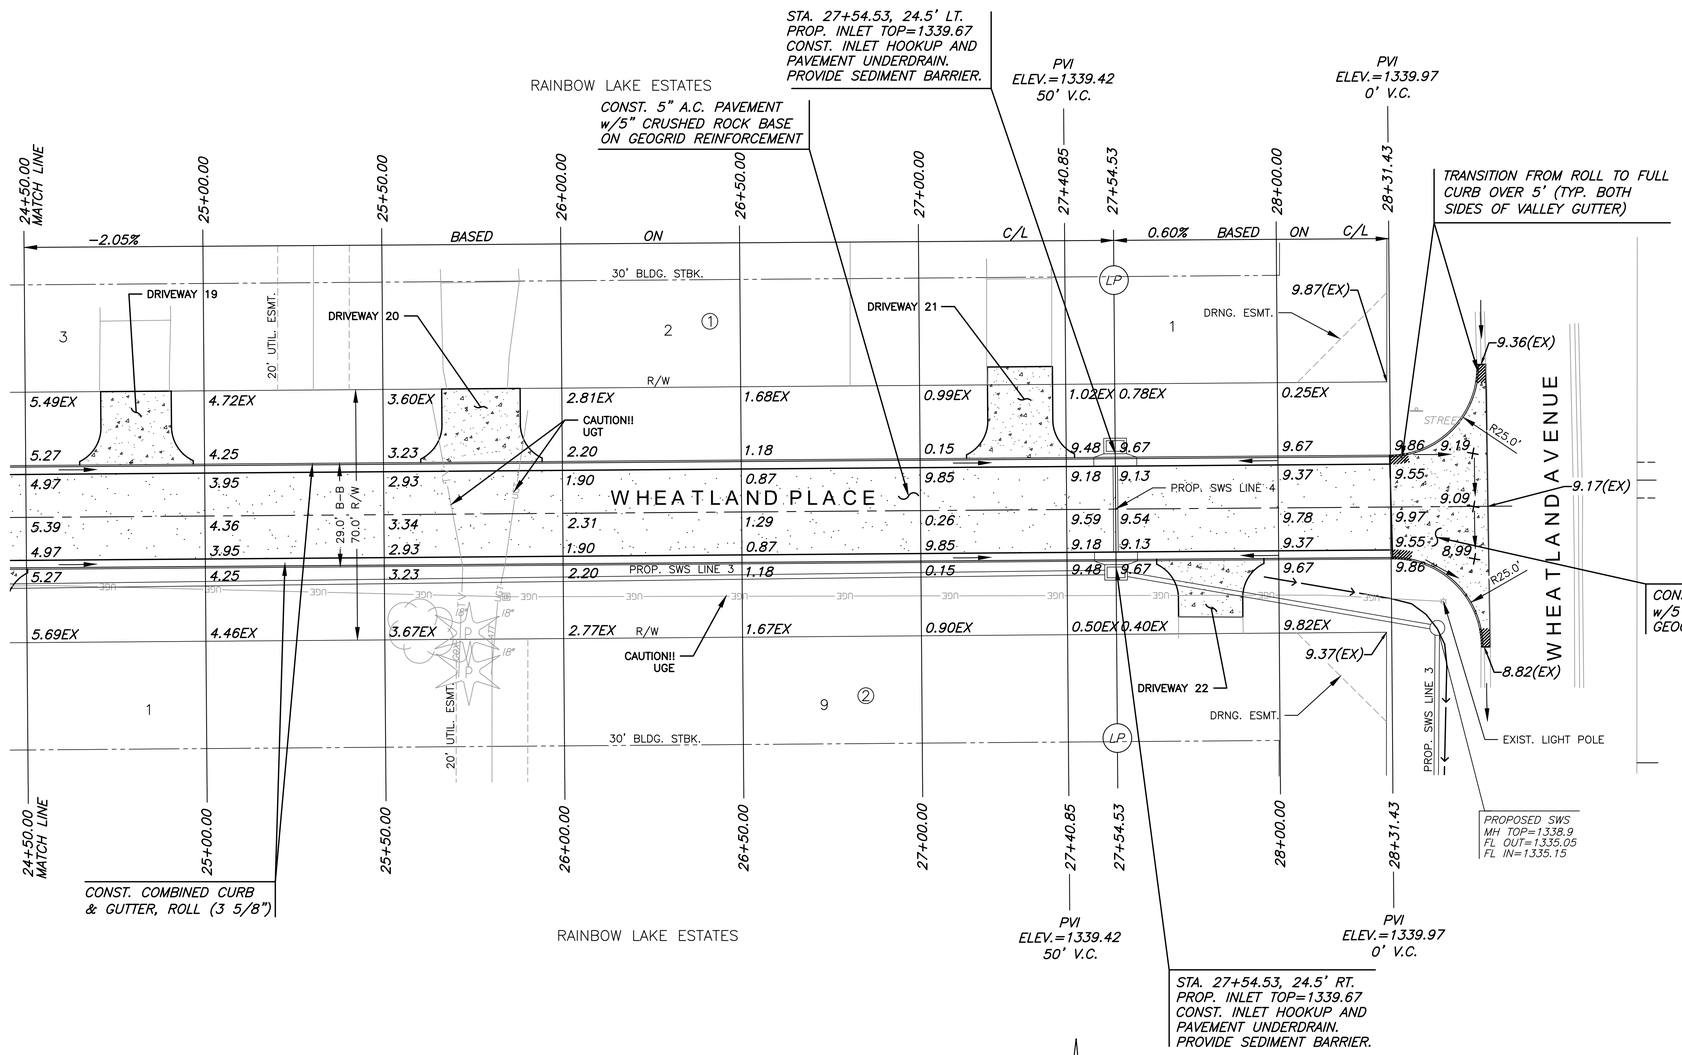

NOTE:
TOP OF CURB ELEVATIONS SHOWN ARE FOR ROLL CURB. CONSTRUCT CURB AND GUTTER AS NOTED.

MKEC
Wichita, KS • 316-684-9600

PAVING & INCIDENTAL DRAINAGE FOR

WHEATLAND PLACE

WICHITA, KANSAS

©2019
MKEC Engineering
All Rights Reserved
www.mkec.com
These drawings and their contents, including, but not limited to, all concepts, designs, & ideas are the exclusive property of MKEC Engineering (MKEC), and may not be used or reproduced in any way without the express consent of MKEC.

PAVING PLAN 4

PROJECT NO.	472-2019-085544
DATE	AUG. 2019
SCALE	1"=20'

DESIGNED	DRAWN	CHECKED
CRM	CRM	KA

NO.	REVISION	DATE

SHEET NO.
10 OF 43

PLOTTED: Saturday, August 03, 2019 @ 12:33PM

J:\PROJECTS\2019\190\101948\2_COV_WHEATLAND_PLACE_XXXXXX CAD\SHTS\05 CIV\LPAV\19482_05_5203.DWG