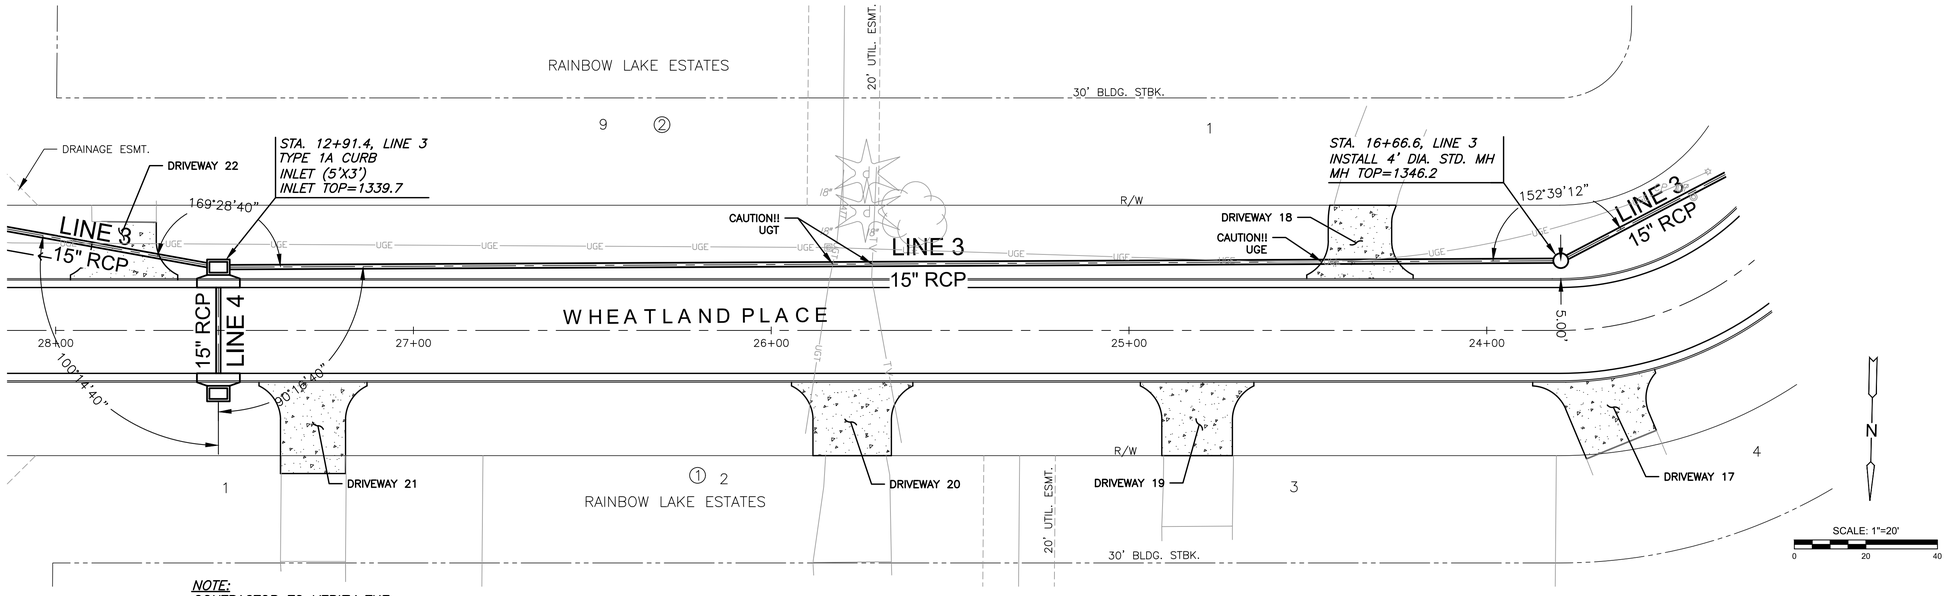

NOTE:
CONTRACTOR TO VERIFY THE DEPTH AND LOCATION OF EXISTING UTILITIES PRIOR TO CONSTRUCTION.

PLAN LINE 3 CONT.

PROFILE LINE 3 CONT.

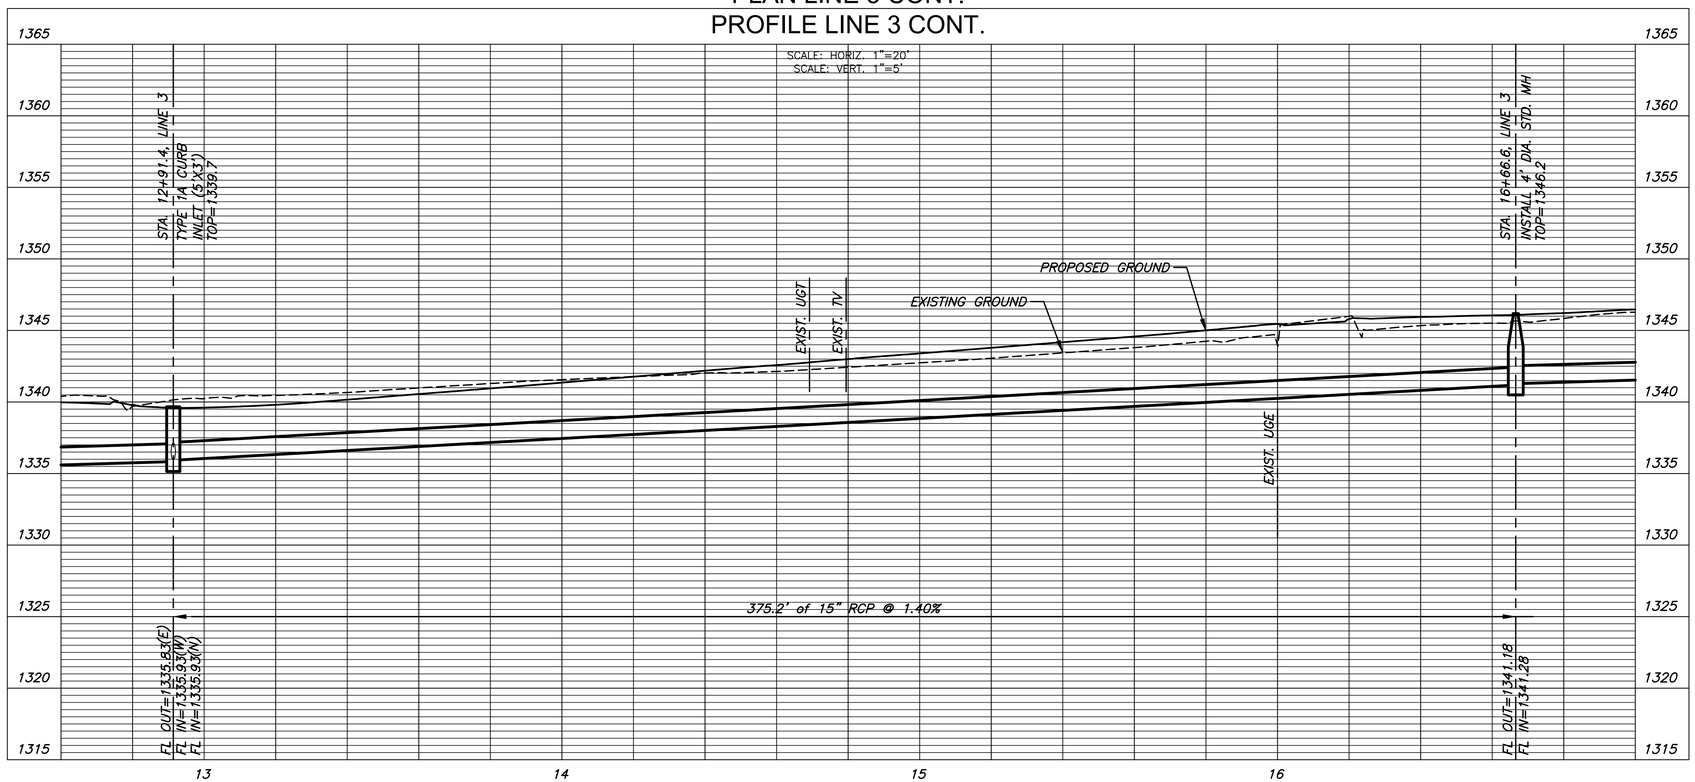

MKEC
Wichita, KS • 316-684-9600

STORM WATER SEWER PLAN FOR
WHEATLAND PLACE
WICHITA, KANSAS

©2019
MKEC Engineering
All Rights Reserved
www.mkec.com
These drawings and their contents, including, but not limited to, all concepts, designs, & ideas are the exclusive property of MKEC Engineering (MKEC), and may not be used or reproduced in any way without the express consent of MKEC.

SWS LINE 3 CONT.

PROJECT NO.	472-2019-085544
DATE	AUG. 2019
SCALE	1"=20'

DESIGNED	DRAWN	CHECKED
CRM	CRM	KA

NO.	REVISION	DATE

SHEET NO.
21 OF 43

PLOTTED: Saturday, August 03, 2019 @ 12:36PM

J:\PROJECTS\2019\1901\0483_COW_WHEATLAND_PLACE_XXXXXX CAD\SHITS\02 CIV\LS\WS19483_05_4203.DWG