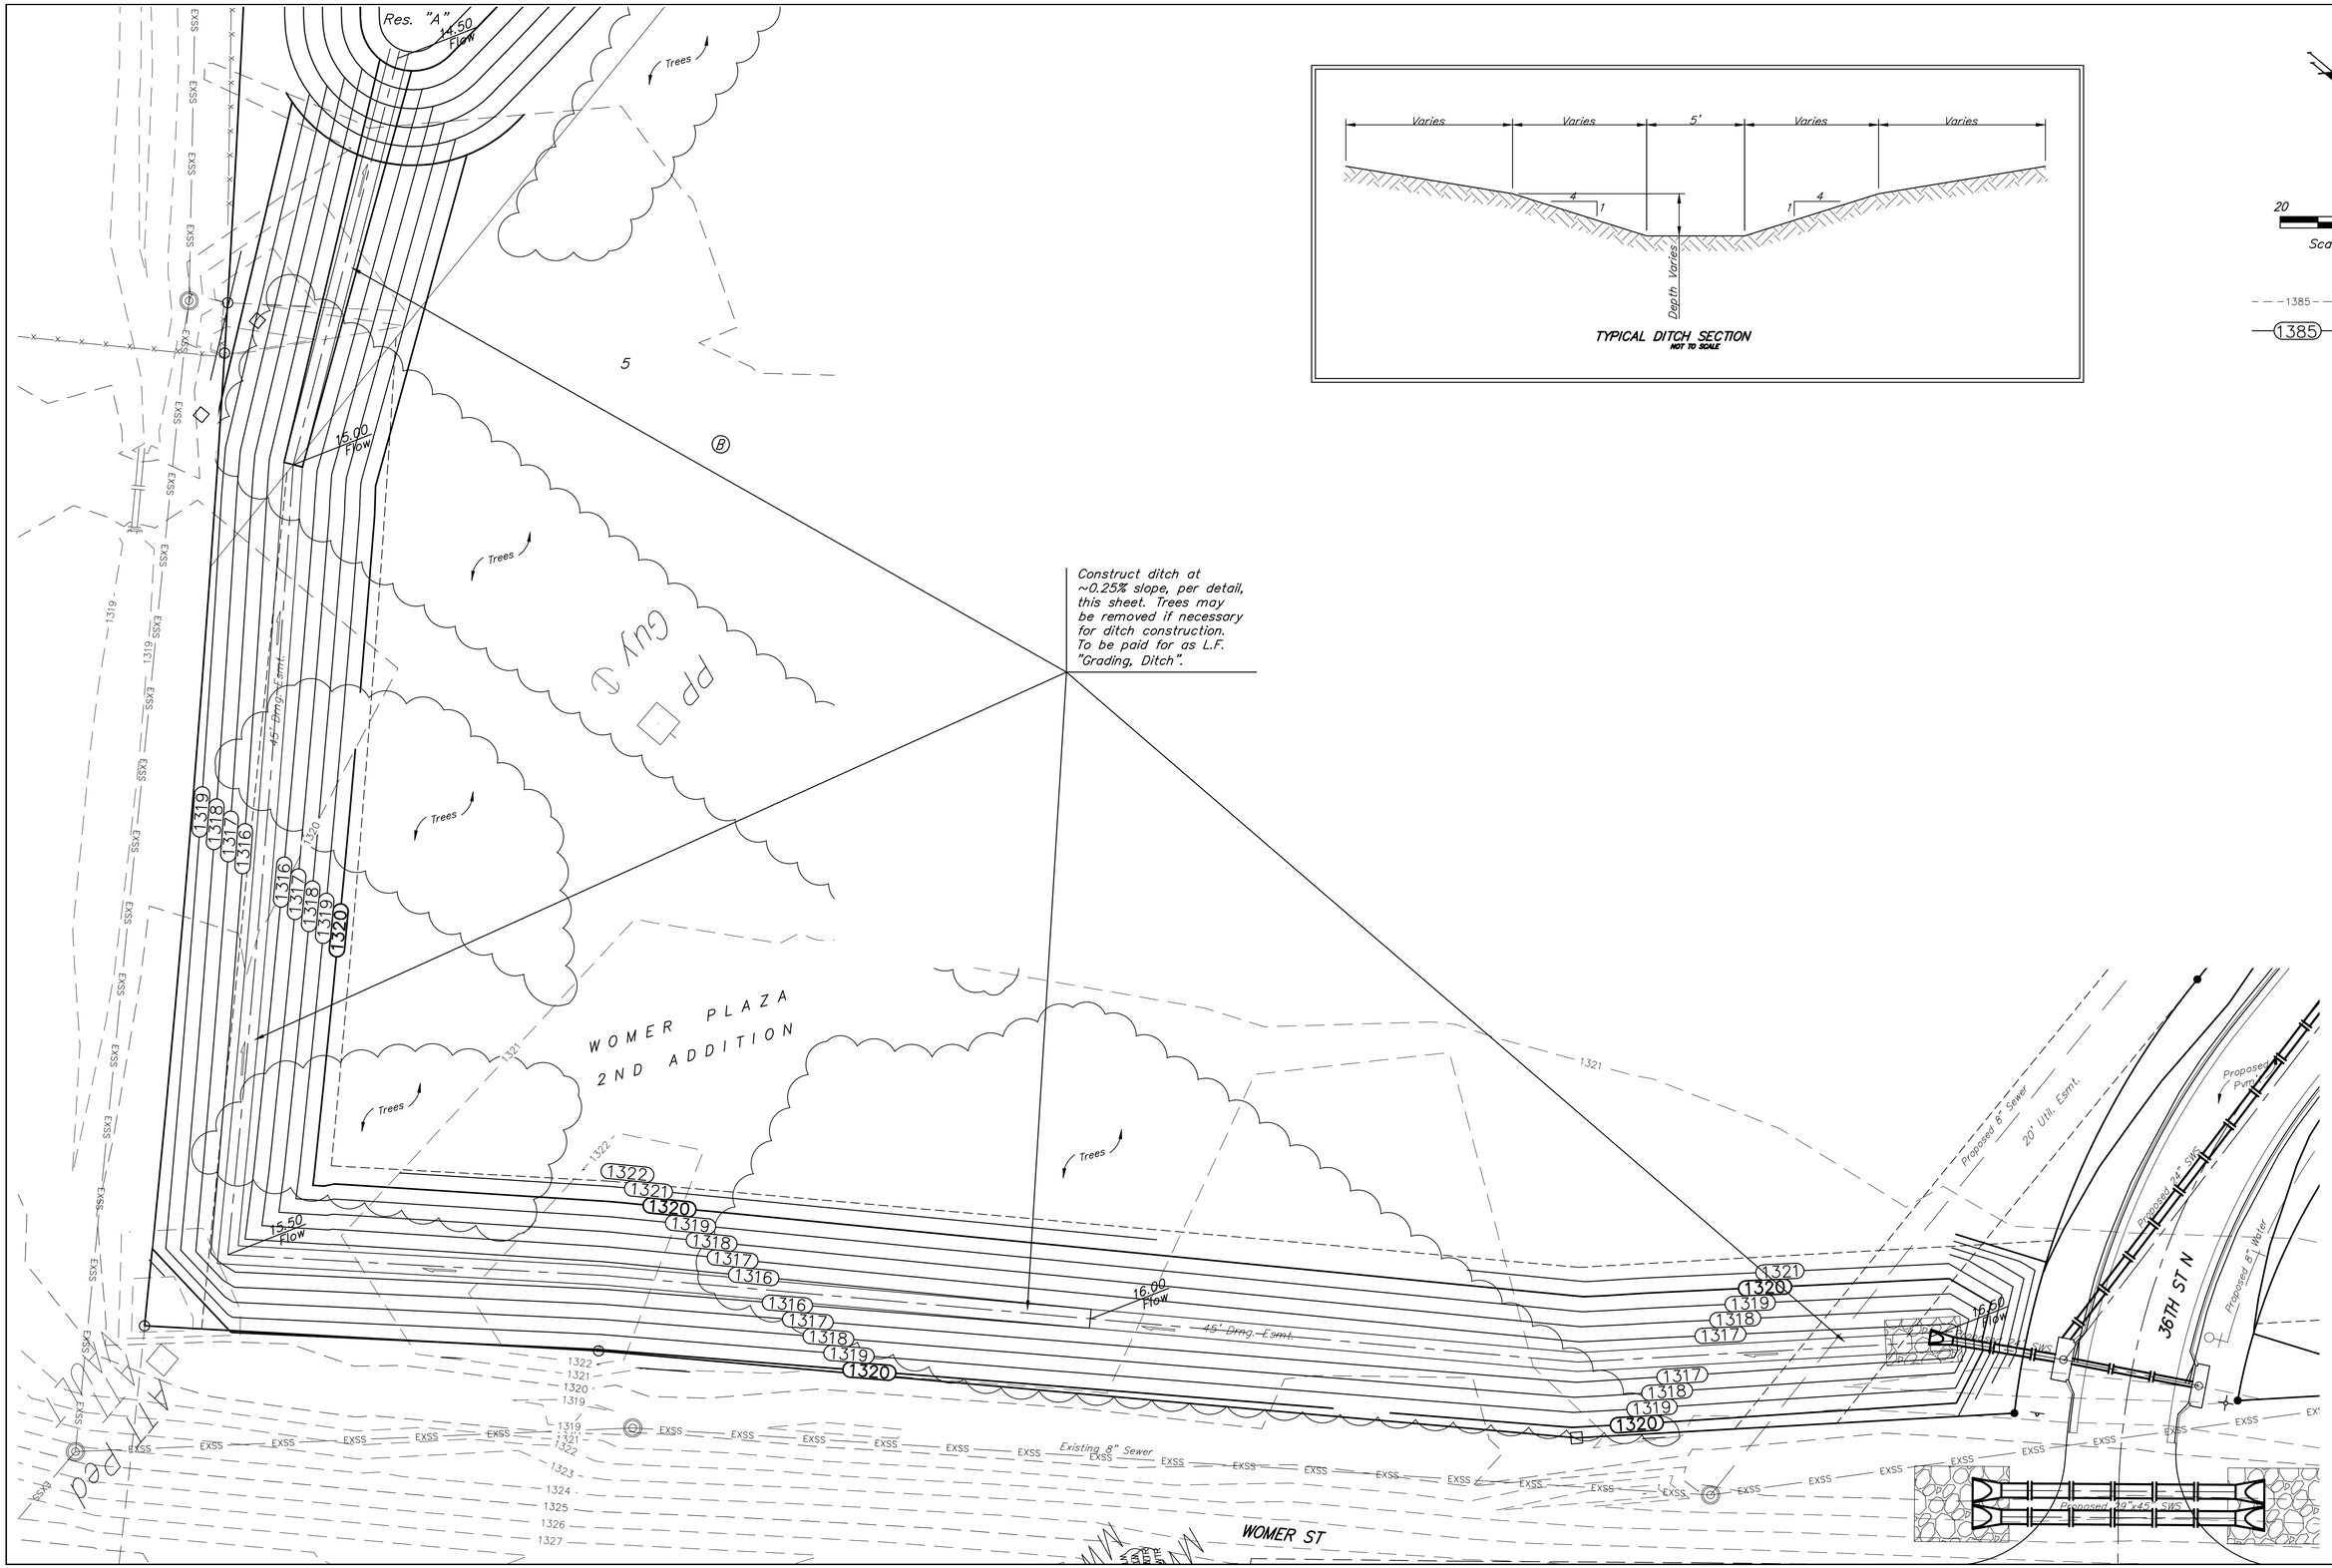

Baughman Company, P.A.
315 Ellis St. Wichita, KS 67211 P 316.262.2149
www.baughmancompany.com CA-2008-0001
Team: NBW Date: 1MS Approved: Date: 06/20
File: 07Base.dwg

WOMER PLAZA 2ND ADD.
DITCH PLAN
STREET & SWS IMPROVEMENTS

REVISIONS

SHEET 12 OF 36