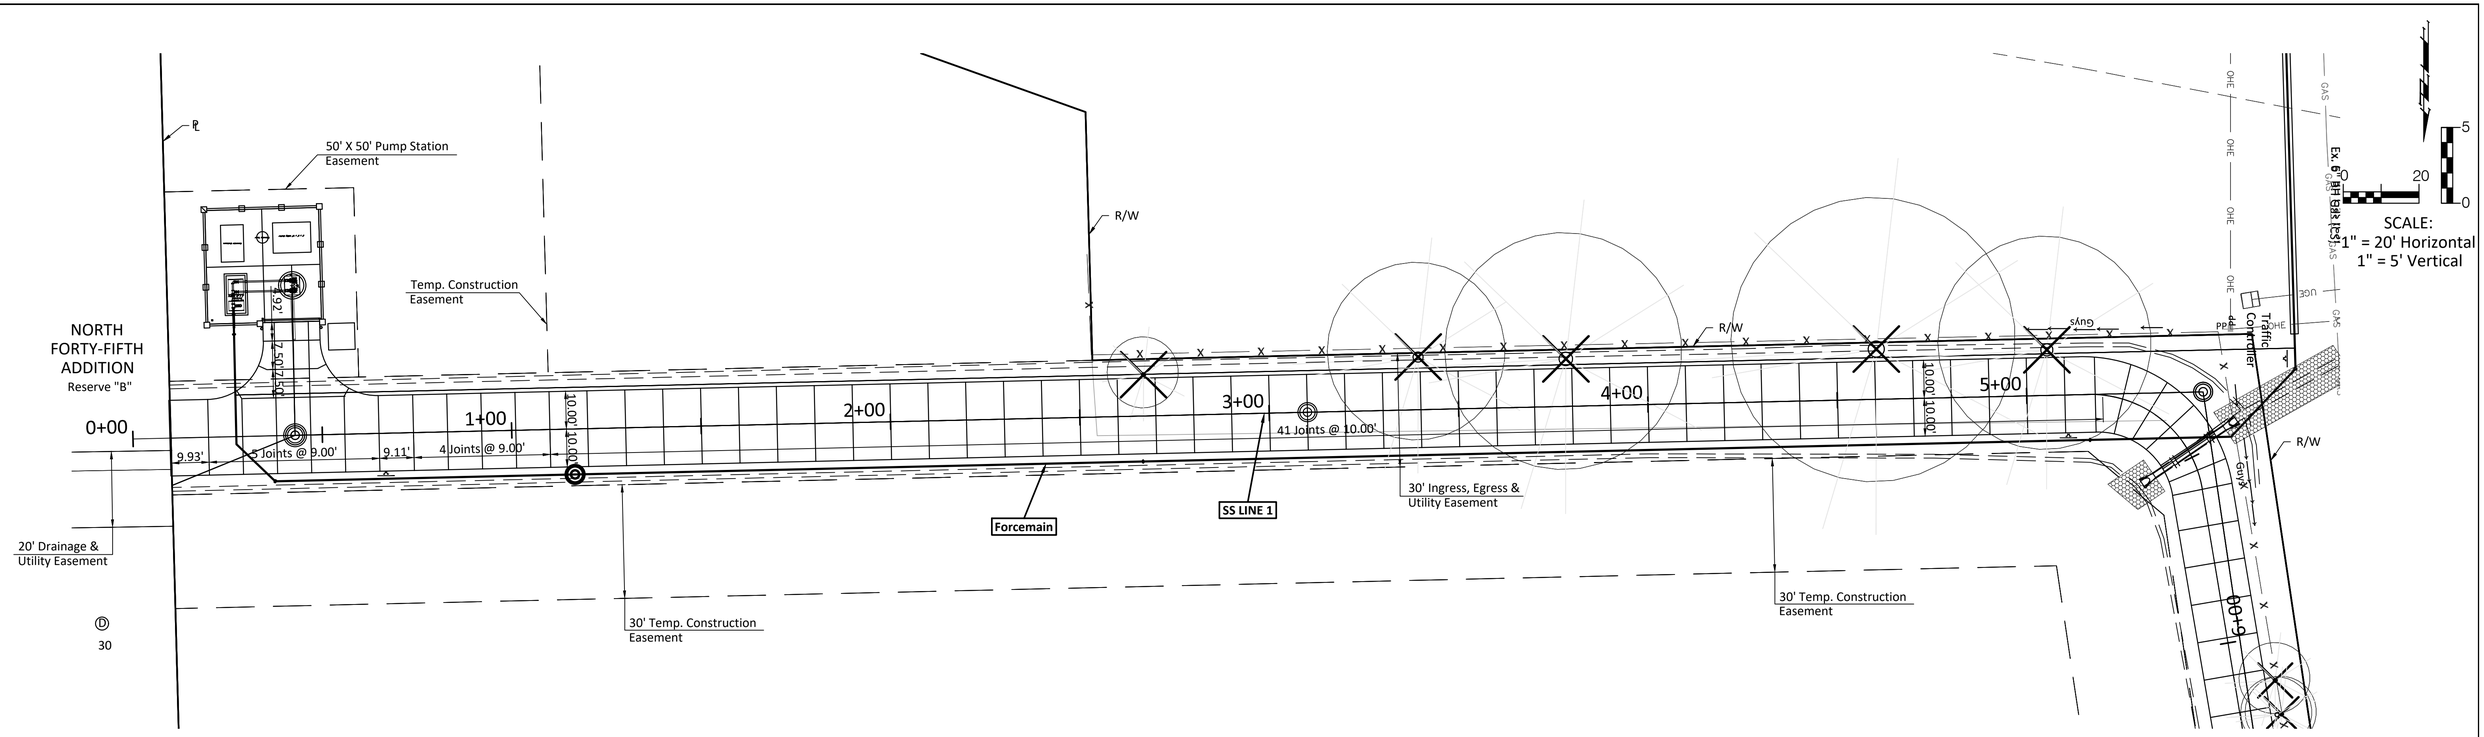

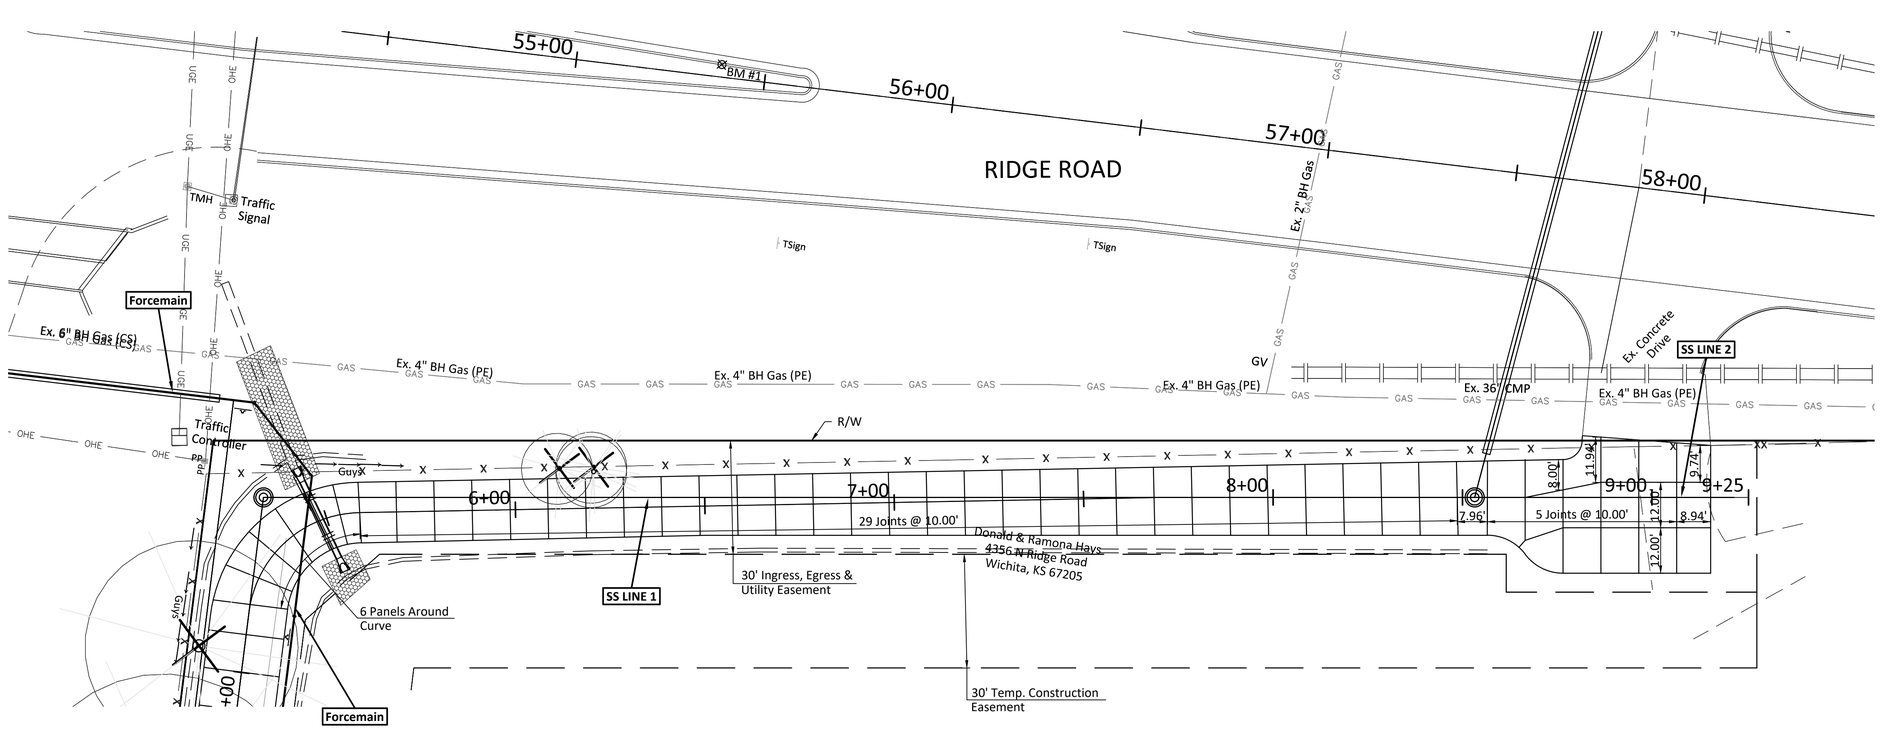

BAUGHMAN COMPANY
315 Ellis St. Wichita, KS 67211 316-262-7221
BaughmanCo.com

SANITARY SEWER MAIN
CONCRETE DRIVE JOINT PLAN
VILLAGE CHARTERS 3RD ADDITION

PROJECT NUMBER: 468-005421
INTERNAL NUMBER: 18-11-E123
DESIGN: TPV
DRAWN: TPV
DATE: June 2020
SHEET 20 OF 28

BRENT WOOTEN LICENSED 8470 KANSAS PROFESSIONAL ENGINEER 8-3-20

File: I:\PROJECTS\VILLAGE CHARTERS 3RD EDITION, 2-3-2-PHASE\NEW ENGINEERING\CD'S\PHASE 1\PLAN SHEETS