BENCHMARK:
BM #1 - Chiseled "X" on Top of the Curb on the West Side of the Median on Ridge Road North of the Entrance/Exit Ramps on K-96.
Elev. = 1336.16 (NAVD 88)

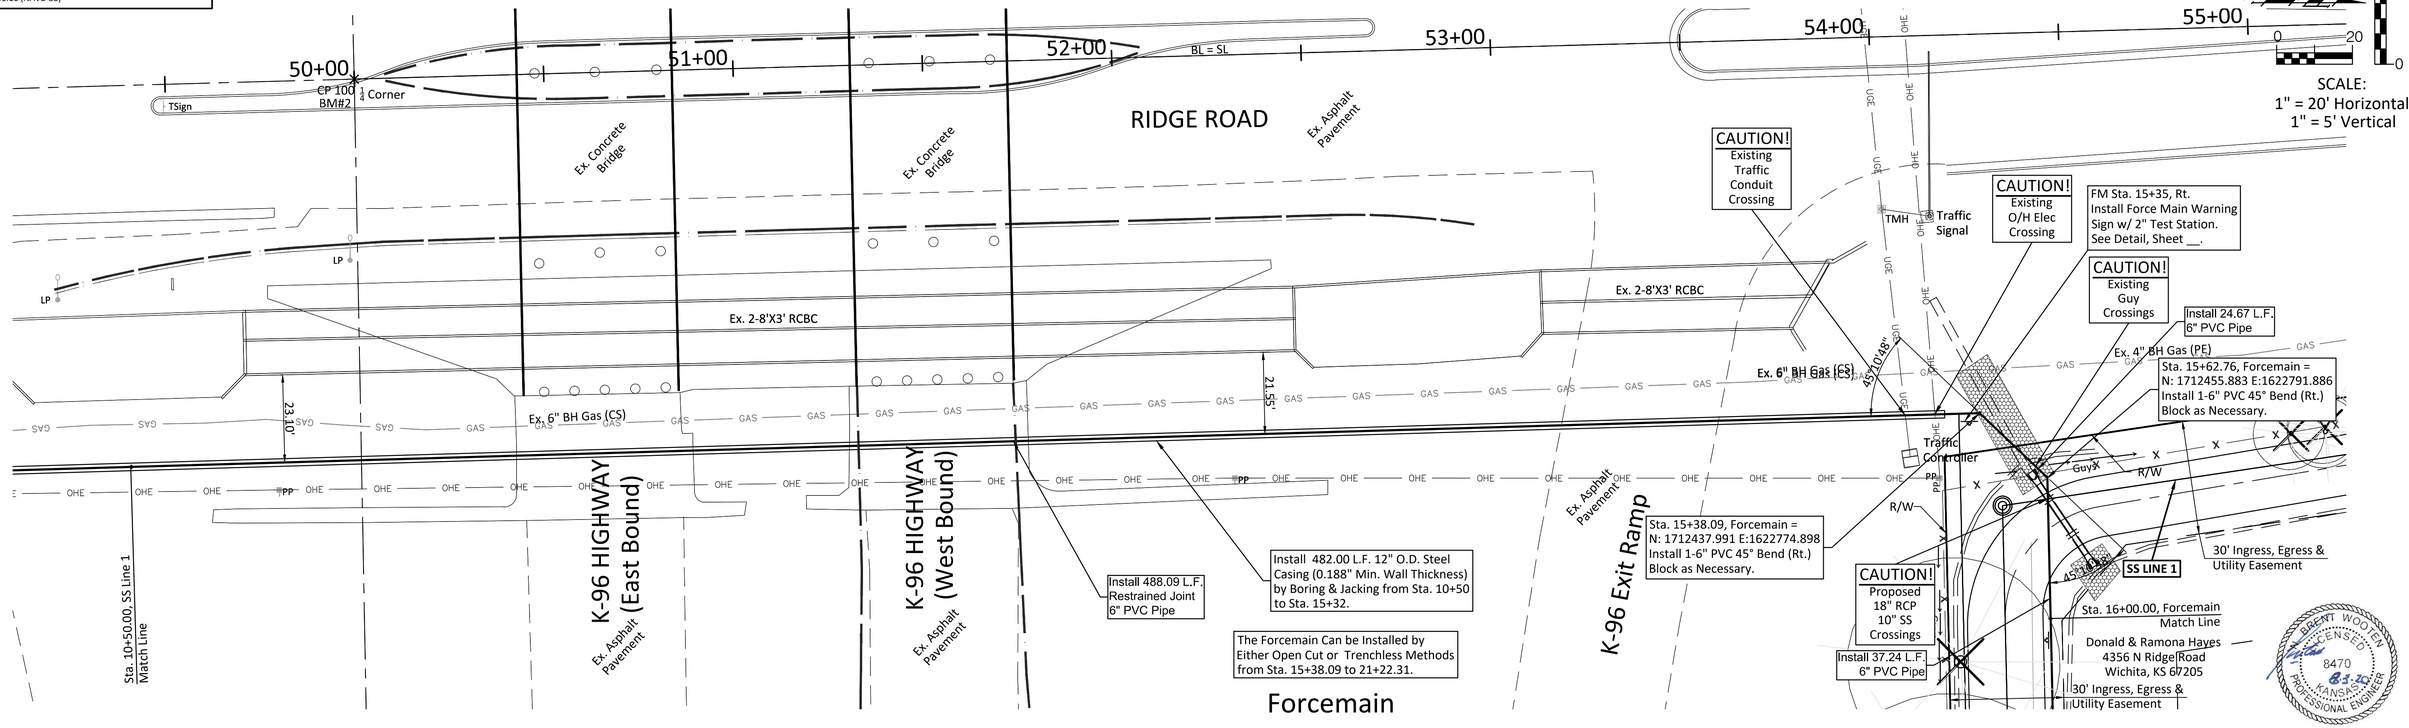

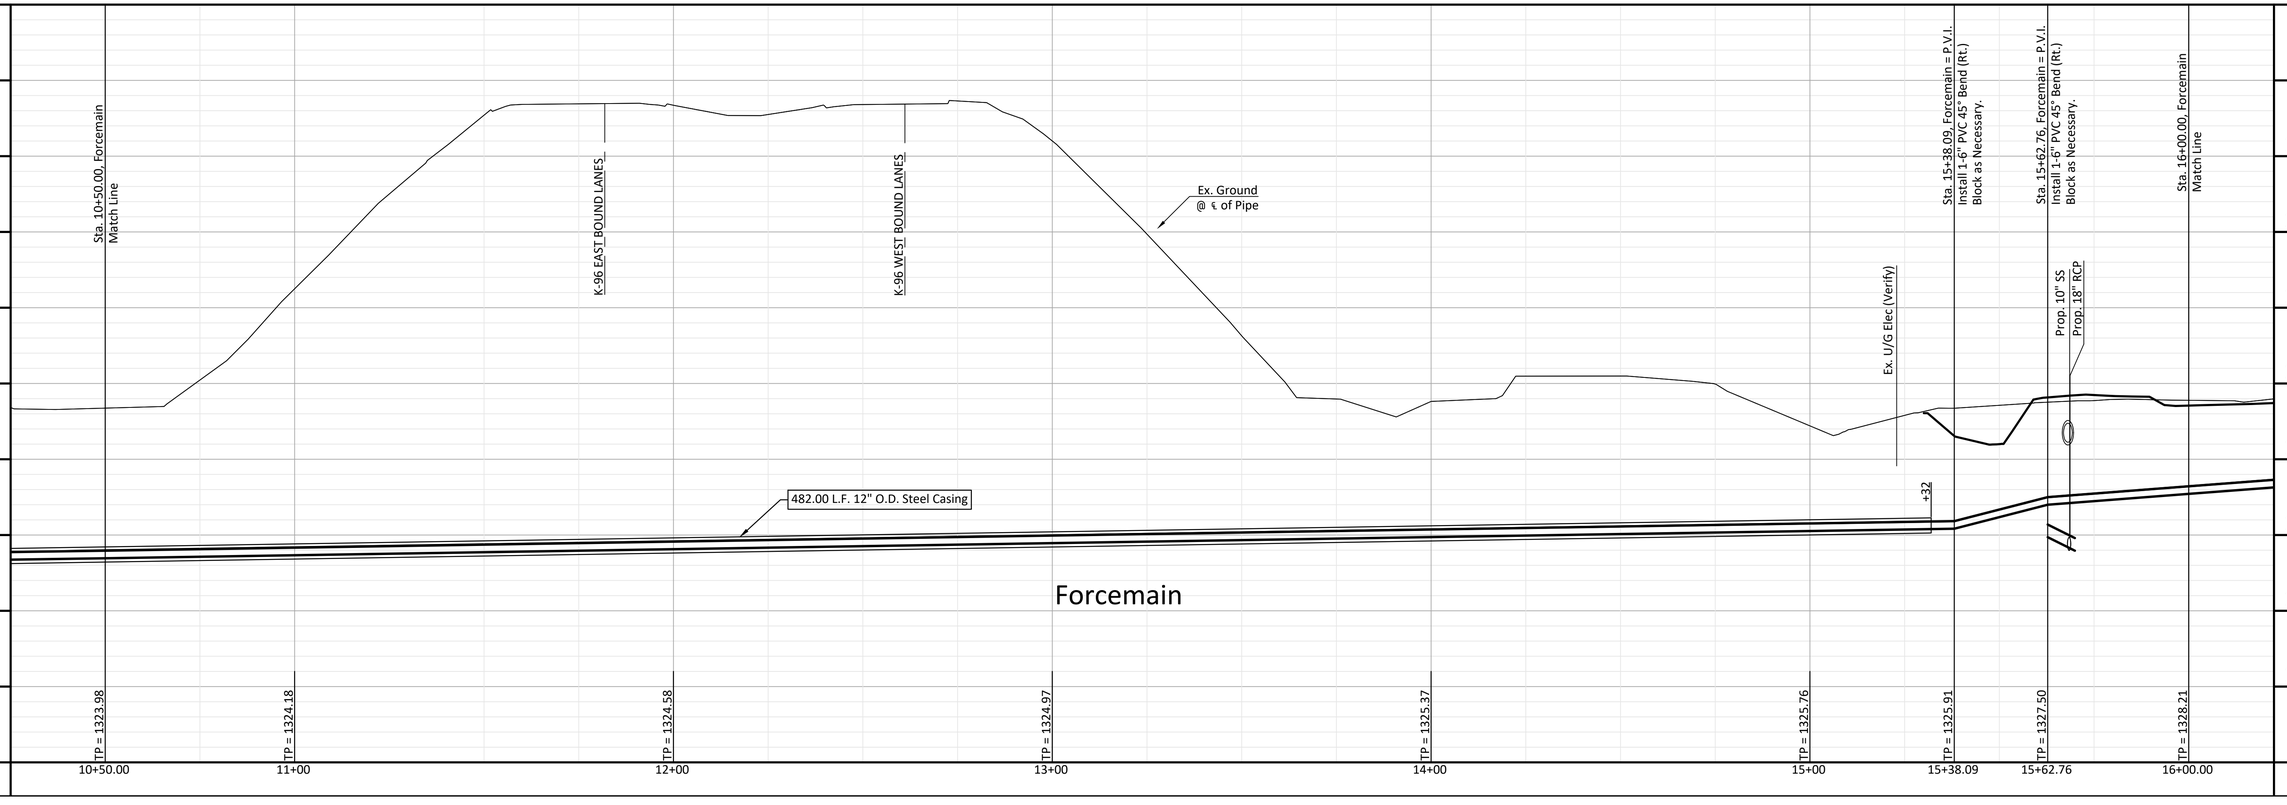

BAUGHMAN COMPANY
315 Ellis St. Wichita, KS 67211 316-262-7271
BaughmanCo.com

SANITARY SEWER MAIN
FORCEMAIN PLAN/PROFILE
Sta. 10+50.00 - Sta. 16+00.00
VILLAGE CHARTERS 3RD ADDITION

PROJECT NUMBER: 468-005421
INTERNAL NUMBER: 18-11-E123
DESIGN: TPV
DRAWN: TPV
DATE: June 2020
SHEET 8 OF 28

BRENT WOOTAN LICENSED 8470 KANSAS PROFESSIONAL ENGINEER
8-3-20

I:\PROJECTS\WICHITA\CHARTERS 3RD ADDITION_T-2 SANITARY\MAINS\FM\SS LINE 1\SHEET 2\SS LINE 1 SHEET 2.DWG