BENCHMARKS:
#1: " " CUT CHISELED ON CURB, 15.2' S. OF SW COR., LOT 6, BLOCK A, ROCKY FORD 2ND ADDITION.
ELEV. = 1385.10 NAVD88

#2: " " CUT CHISELED ON CURB, 8.6' N. & 11.7' W. OF SW COR., LOT 14, BLOCK C, ROCKY FORD 2ND ADDITION.
ELEV. = 1380.11 NAVD88

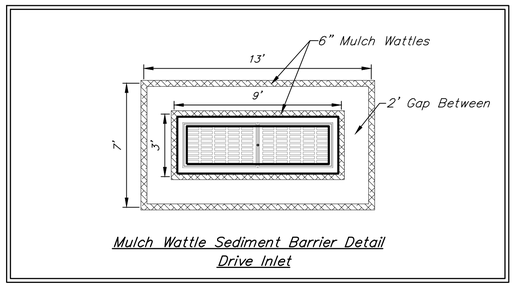


Mulch Wattle Sediment Barrier Detail
Drive Inlet

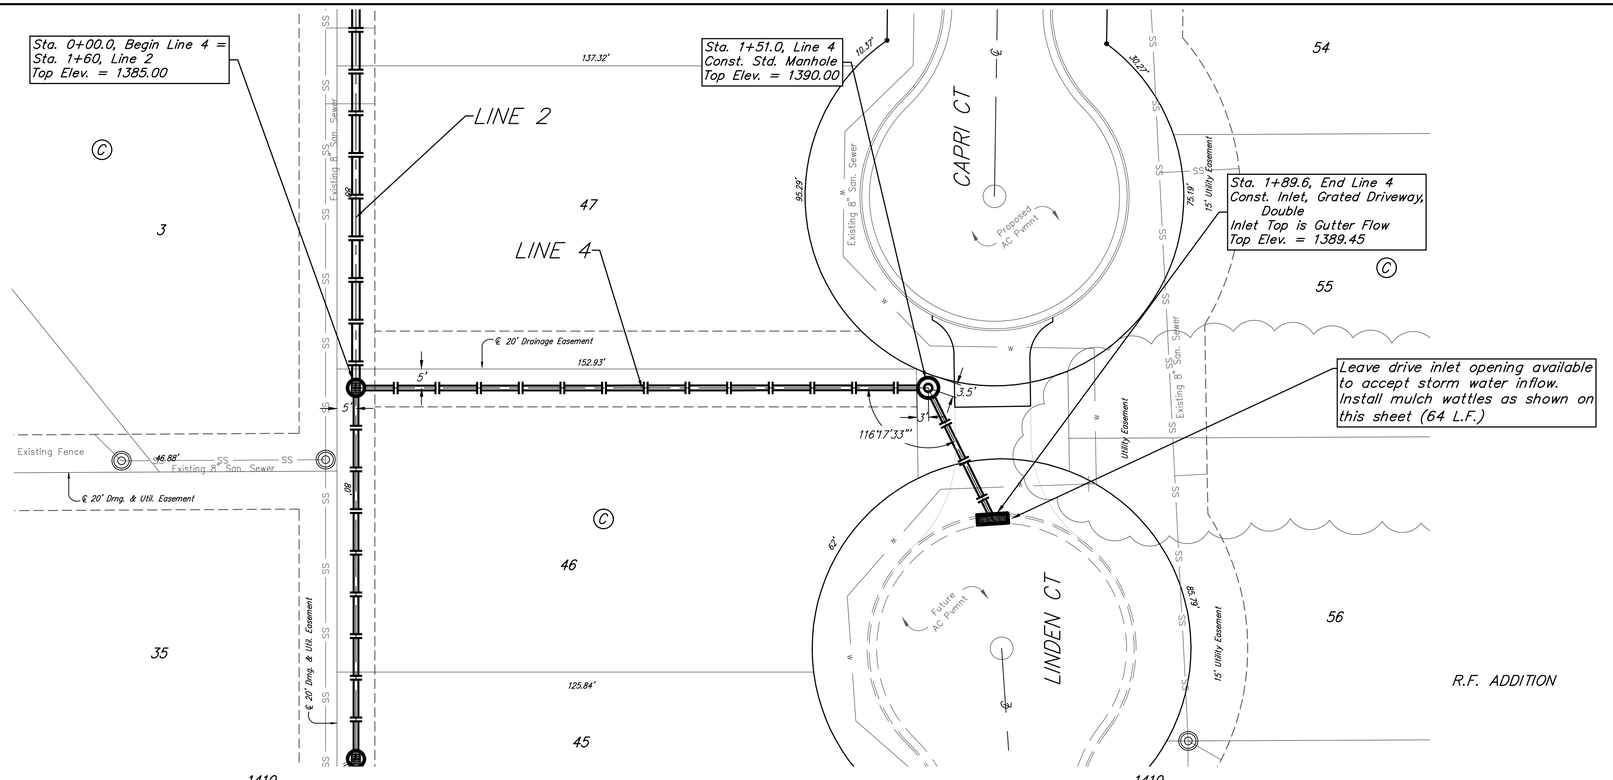


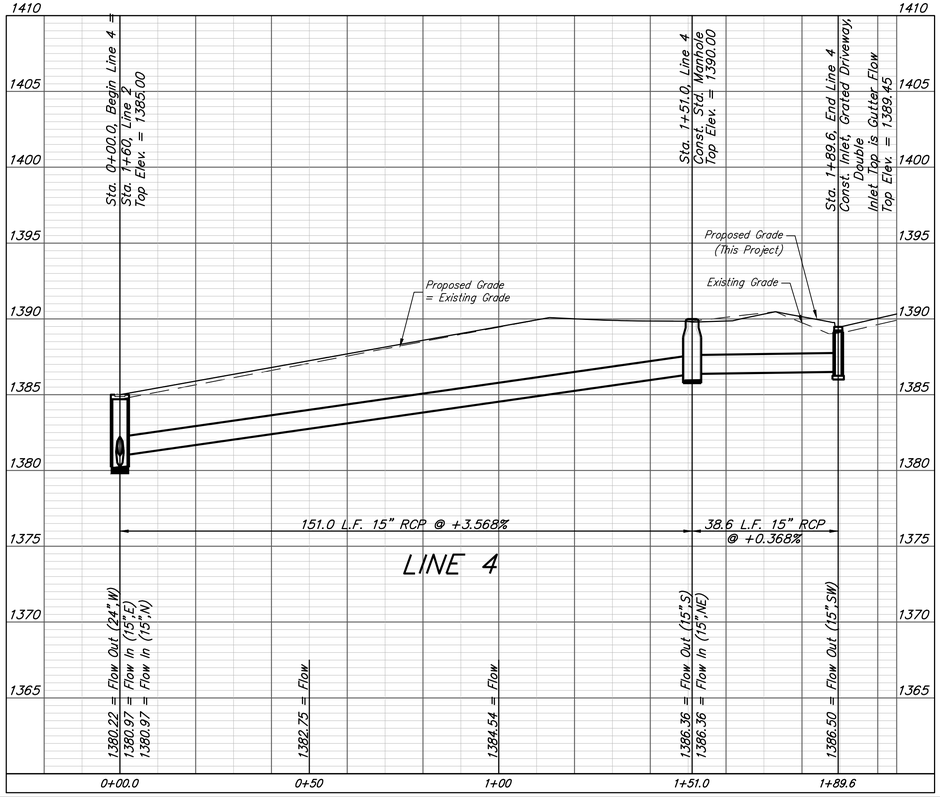


Existing trees which are in direct conflict with proposed new construction shall be removed by the Contractor ONLY with approval of the Engineer. Trees not in direct conflict with proposed new construction shall remain and be protected from damage. Cost shall be included in bid item "Site Clearing"

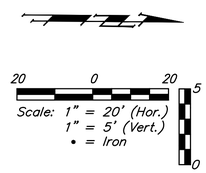


Baughman

R.F. Addition - Phase II
**LINE 4**
Storm Water Sewer Improvements


Baughman Company, P.A. 315 Ellis St., Wichita, KS 67211 P 316.262.7271 F 316.262.0149
ENGINEERING | SURVEYING | PLANNING | LANDSCAPE ARCHITECTURE


PROJECT NUMBER 472-2019-085534
REVISIONS:
DESIGN AEG
DRAWN HJW
APPROVED
DATE 08/17/2020
SCALE Noted
SHEET **16** OF **36**

C:\Projects\R.F. Addition_18-02-F357\Engineering\Phase 2\STR-SWS\SWS Plans.dwg