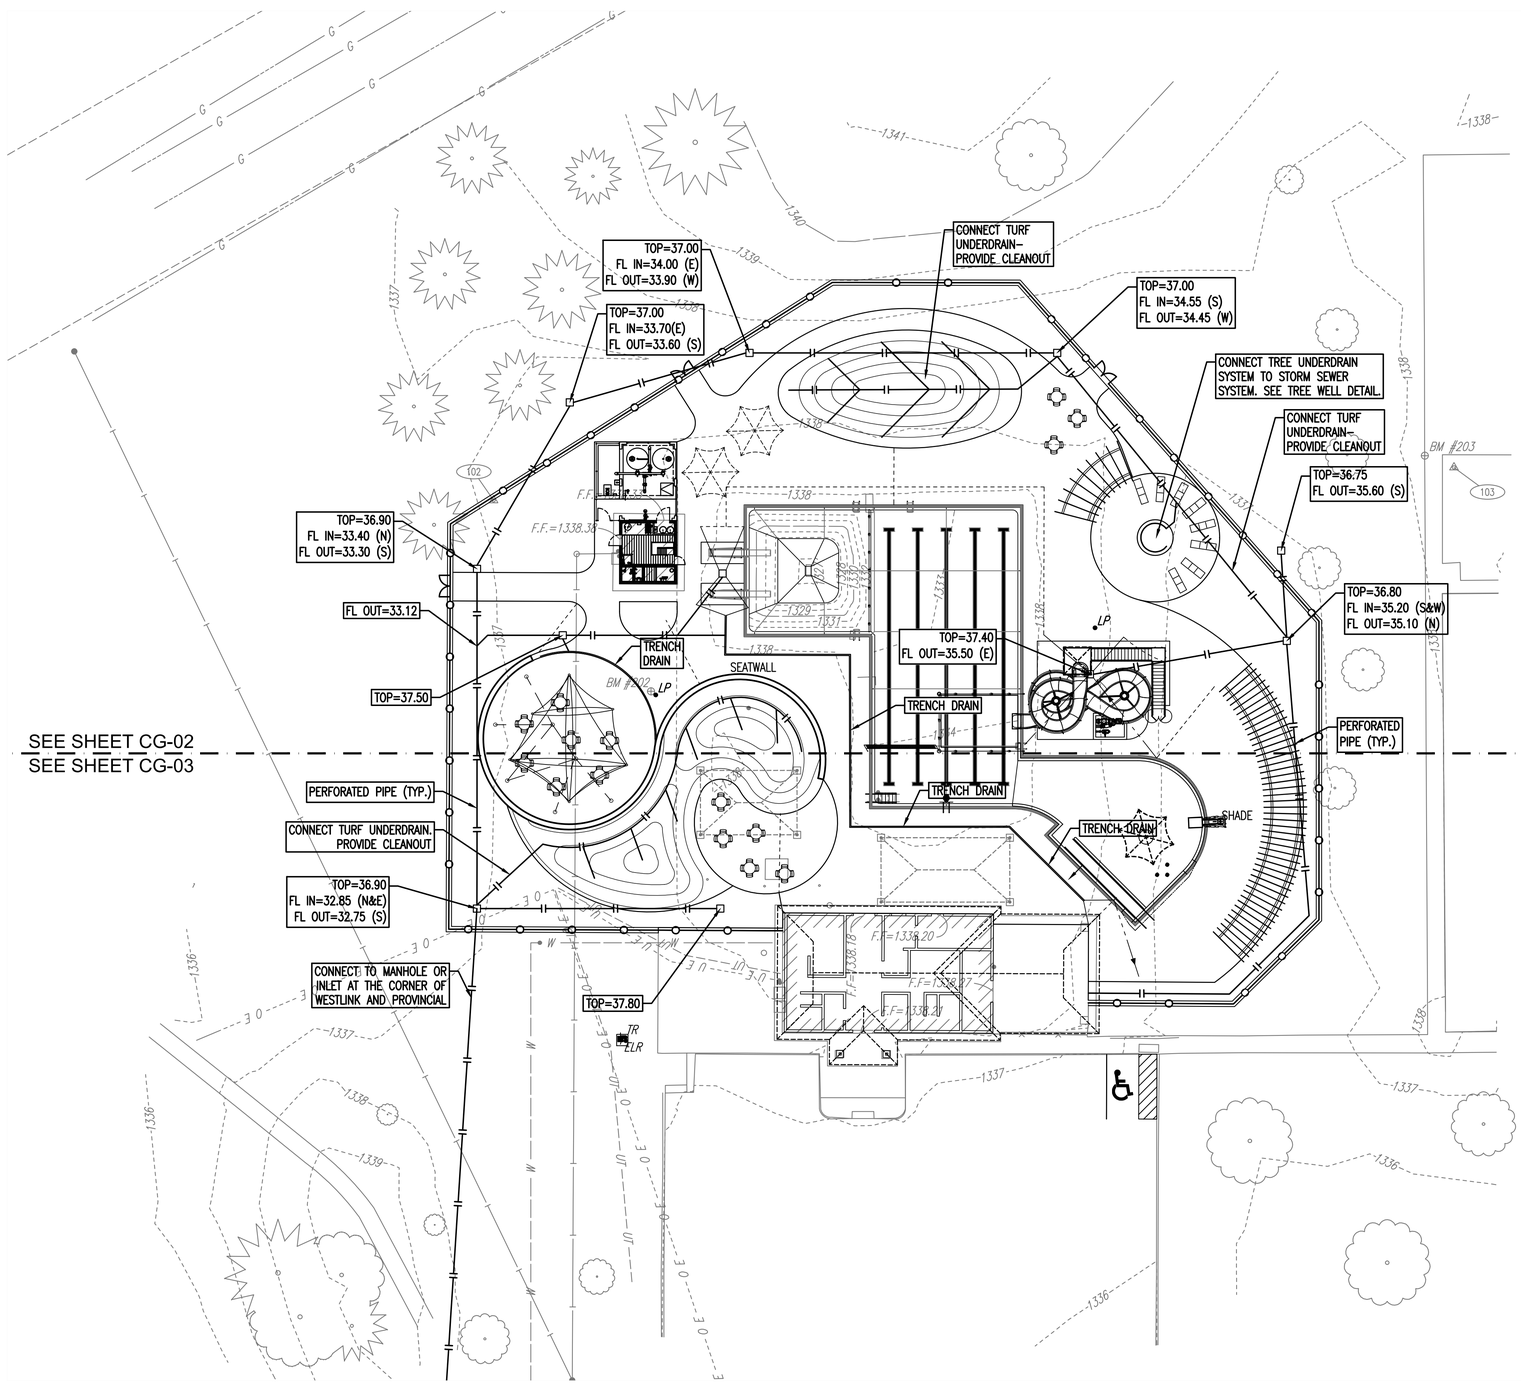

OVERALL GRADING PLAN

0 10 20
SCALE IN FEET

LEGEND

- 1290 — EXISTING MAJOR CONTOUR
- 1291 — EXISTING MINOR CONTOUR
- 1290 — PROPOSED MAJOR CONTOUR
- 1291 — PROPOSED MINOR CONTOUR
- BREAK LINE
- FLOW DIRECTION
- INLET PROTECTION (TEMPORARY)
- SILT FENCE (TEMPORARY)
- STORM SEWER
- STONE CONSTRUCTION ENTRANCE (TEMPORARY)

STORM SEWER FIXTURES AND PIPING SHALL BE MANUFACTURED BY ADVANCED DRAINAGE SYSTEMS, 4640 TRUEMAN BOULEVARD, HILLIARD OH, 43026, PH: 800.821.6710, WWW.ADS-PIPE.COM. CONTRACTOR SHALL COORDINATE INSTALLATION WITH MANUFACTURERS RECOMMENDATION FOR TYPE AND INSTALLATION METHODS. CONTRACTOR SHALL PROVIDE PRODUCT CUT SHEETS AND SHOP DRAWINGS FOR REVIEW BY CIVIL ENGINEER.

NOTE:
SEE SPECIFICATION SECTION 13 11 70 TRENCH DRAIN GRATING SYSTEM FOR INSTALLATION AND SIZING OF DECK SLOTTED DRAINAGE SYSTEM

waters edge AQUATIC DESIGN
11205 W. 79th St.
Lenexa, KS 66214
t. 913.438.4338
www.WeDesignPools.com
Kansas STATE CERTIFICATE OF AUTHORITY #E-990
PEC
landworks STUDIO
ARCHITECTURAL URBAN PRAIRIE COLLABORATIVE, P.C.
H&B HOSS & BROWN ENGINEERS

WICHITA, KANSAS
Pool Improvements
HARVEST PARK

CITY OF WICHITA

Seal: NICHOLAS L. STAIB LICENSED 0718 KANSAS LANDSCAPE ARCHITECT

Nick Staib–Landscape Architect
LICENSE #0718

Date: 08-14-20	Job #: 18-512
Drawn: RFT	Checked: NLS
Issue: FOR BID	

OVERALL GRADING PLAN

CG-01

Water's Edge Aquatic Design © 2020

Saved 08-14-2020 3:00:55 PM by CLAYTON.LEWIS
Plot Scale 1:1 08-14-2020 3:06:17 PM by ROY.THOMAS
U:\Wichita-Civil\2018\180189\001\Muni\Drawings\Harvest\180189-001-CG-01-Overall Grading Plan