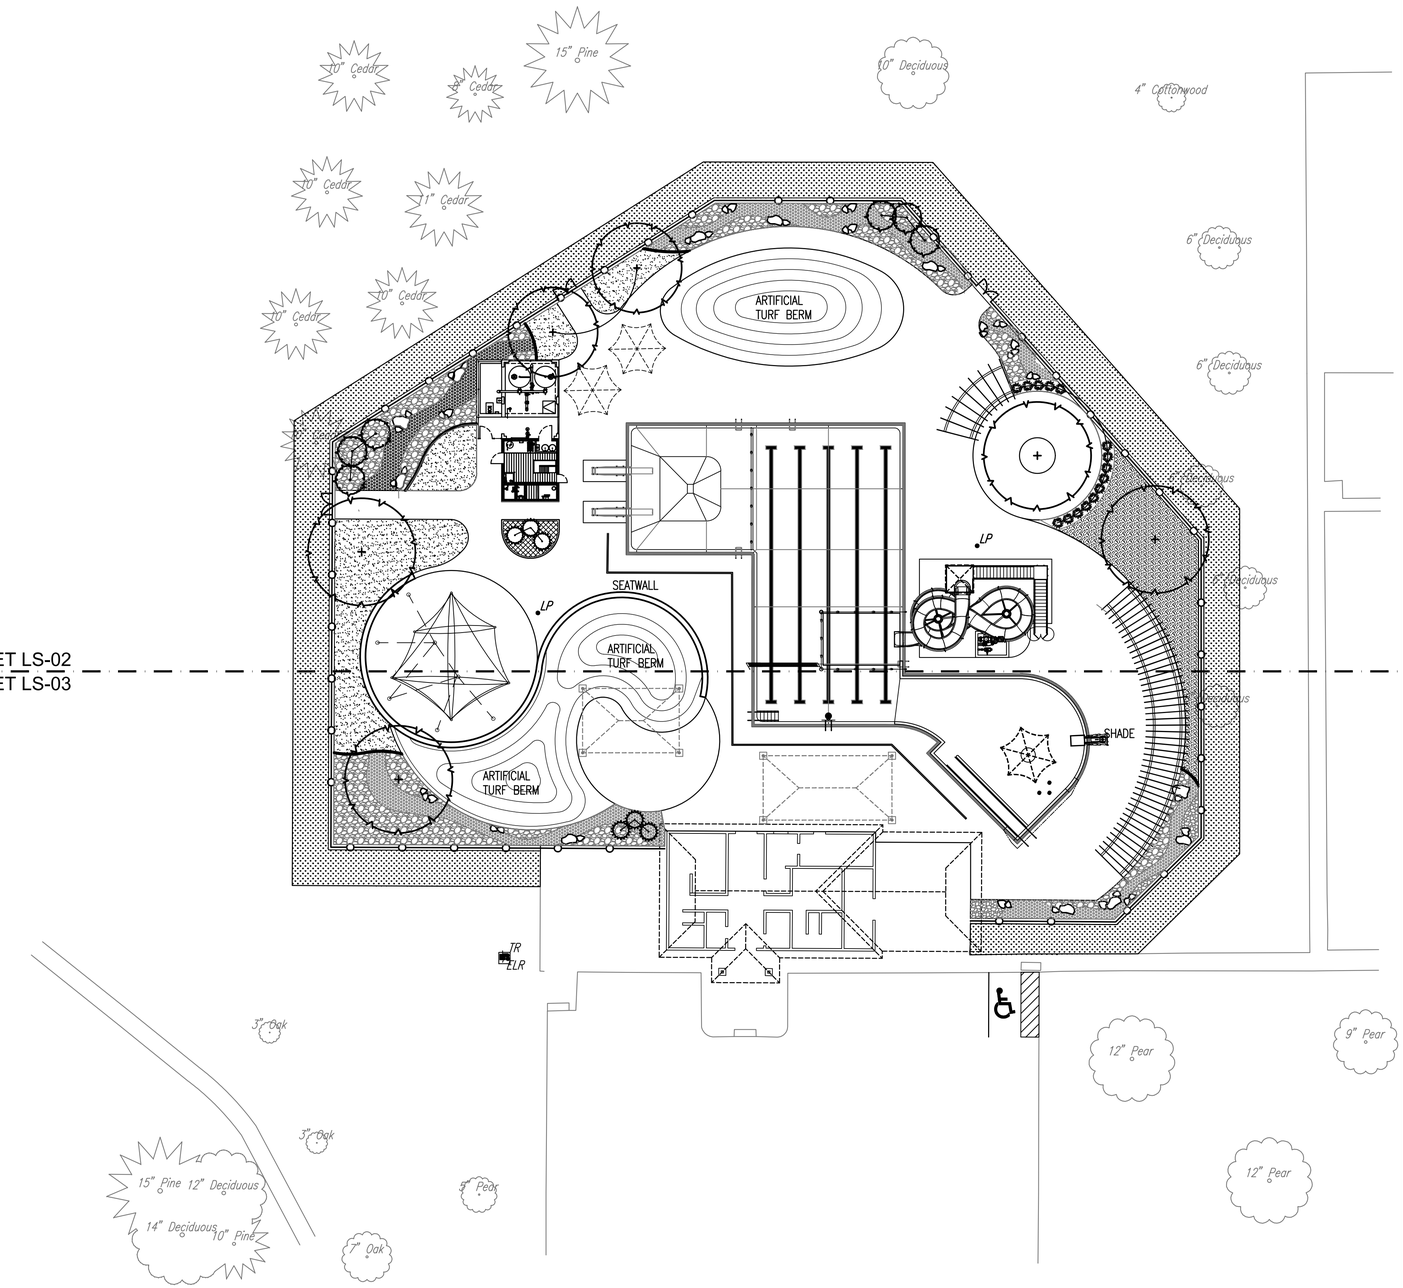

SEE SHEET LS-02
SEE SHEET LS-03

OVERALL PLANTING PLAN

NORTH

0 20 40
SCALE IN FEET

LEGEND

- SHADE TREE, SEE DETAIL SHEET LS-04
- SHRUB PLANTING, SEE DETAIL SHEET LS-04
- ORNAMENTAL PLANTING, SEE DETAIL SHEET LS-04
- SPRIG WITH LATITUDE 36 BERMUDA, SEE NOTE #3
- 4-8" COLORADO RIVER ROCK SEE NOTE #4
- 1 ½" DARK GRAY GRANITE ROCK MULCH SEE NOTE #4
- GRANITE BOULDERS, SEE DETAIL LS-04

BOULDER SCHEDULE

NOTES:

1. SEE SHEET LS-04 FOR PLANTING DETAILS AND PLANT LIST.
2. SEE SHEET LS-01 FOR PLANT LIST
3. ALL SPRIGGING OPERATIONS SHALL BE PERFORMED PER THE REQUIREMENTS OF THE CITY STANDARD LANDSCAPE SPECIFICATION.
4. ROCK MULCH SHALL BE PLACED OVER 5 0Z. NON-WOVEN GEOTEXTILE FABRIC. COORDINATE WITH GRADING PLAN AND ROCK SIZES TO ENSURE A MINIMUM MULCH DEPTH TO ALLOW FOR 2 LAYERS OF ROCK. THE CONTRACTOR SHALL ENSURE THAT NO PORTION OF GEOTEXTILE IS VISIBLE .
5. CONTRACTOR SHALL FOLLOW CITY OF WICHITA STANDARD SPECIFICATIONS AND STANDARD SPECIAL PROVISIONS TO THE CITY OF WICHITA STANDARD SPECIFICATIONS FOR LANDSCAPE.
6. SPRIG ALL DISTURBED AREAS WITH LATITUDE 36 BERMUDA AT A RATE OF 5 BUSHELS PER ACRE, PER CITY STANDARD SPECIFICATION.
7. PROTECT ALL TREES TO REMAIN PER CITY STANDARD SPECIFICATIONS

waters edge AQUATIC DESIGN
11205 W. 79th St.
Lenexa, KS 66214
t. 913.438.4338
www.WeDesignPools.com
Kansas STATE CERTIFICATE OF AUTHORITY #E-990
PEC
landworks STUDIO
ARCHITECTURAL URBAN PRAIRIE COLLABORATIVE, P.C.
H&B HOSS & BROWN ENGINEERING

WICHITA, KANSAS
Pool Improvements
HARVEST PARK

CITY OF WICHITA

Se

NICHOLAS L. STAIB LICENSED KANSAS LANDSCAPE ARCHITECT
7/8
Date 4/2021

Nick Staib–Landscape Architect LICENSE #0718	
Date: 08–14–20	Job #: 18–512
Drawn: RFT	Checked: NLS
Issue: FOR BID	

OVERALL PLANTING PLAN

LS–01

Water's Edge Aquatic Design © 2020

Saved 08-14-2020 7:46:35 AM by NICK STAIB
Plot Scale 1:1 08-14-2020 3:06:33 PM by ROY THOMAS
U:\Wichita-Civil\2018\180189\001\Main\Drawings\Harvest\180189-001-LS-01-Overall Planting Plan