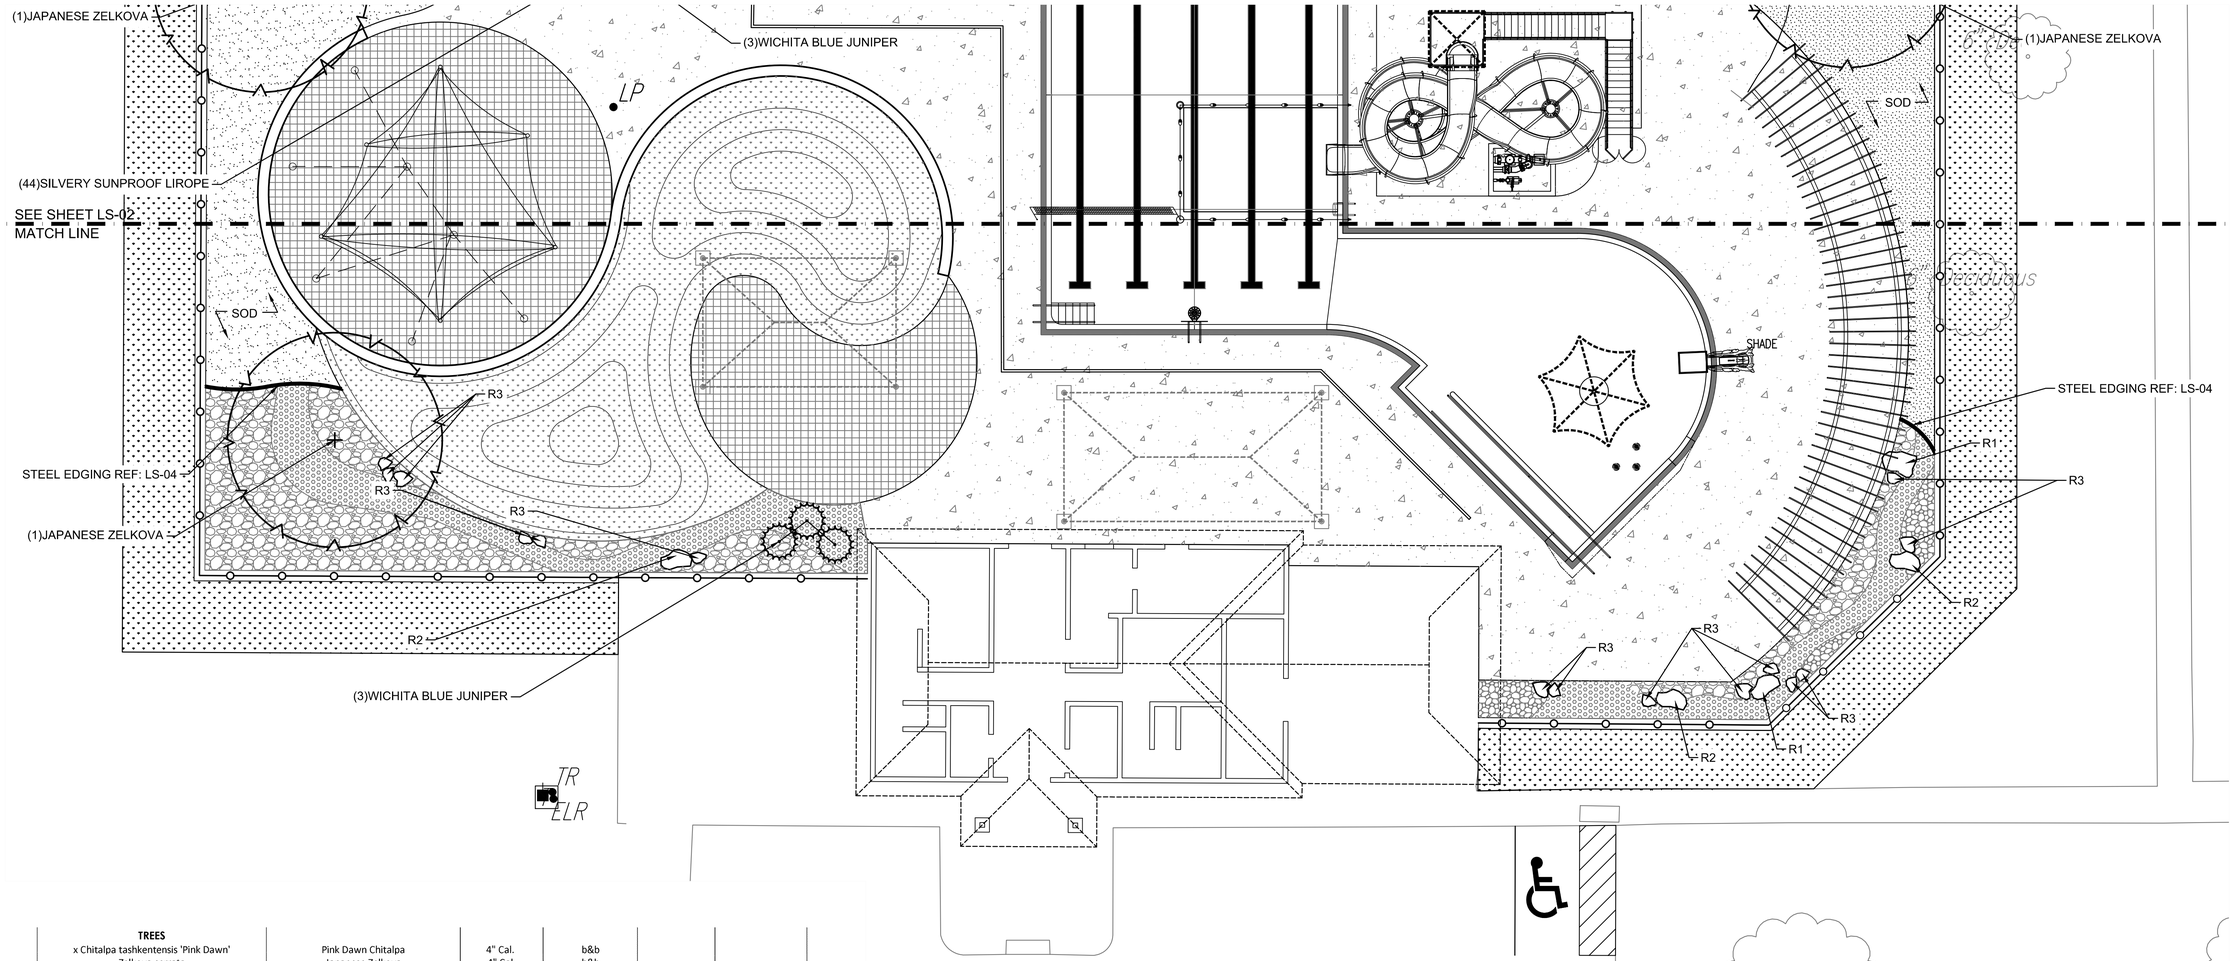

TREES x Chitalpa tashkentensis 'Pink Dawn' Zelkova serrata	Pink Dawn Chitalpa Japanese Zelkova	4" Cal. 4" Cal.	b&b b&b		
Upright Junipers Juniperus scopulorum 'Wichita blue' Juniperus scopulorum 'Moonglow'	Wichita Blue Juniper Moonglow Juniper	6 ft. Height 6 ft. Height	b&b b&b		
PERENNIAL/ GROUND COVER Liriope muscari 'Silvery Sunproof'	Silvery Sunproof Liriope	Perennial	#1	Container	Plant @ 12" o.c.
ORNAMENTAL GRASSES Miscanthus sinensis Variegatus" Pennisetum orientale 'Karley Rose	Silver Miscanthus Karley Rose Fountain Grass	Orn. Grass Orn. Grass	#1 #1	Container container	Full & Healthy Full & Healthy
SPRIG Latitude 36 Bermuda	Sprig at 500 bushels/acre with Latitude 26 Bermuda. Sprigging shall meet the City of Wichita Standard Landscape specification requirements				
SOD Latitude 36 Bermuda	Sod shall be sourced locally. Top dress sod as necessary to provide a smooth level surface.				

BOULDER SCHEDULE

SYMBOL	AVG. SIZE	
	DIA.	HT.
R-1	48"+	48"+
R-2	36"-48"	24"-48"
R-3	34"-36"	12"-36"

PLANTING PLAN - SOUTH

0 10 20
SCALE IN FEET

NOTES:

1. SEE SHEET LS-04 FOR PLANTING DETAILS AND PLANT LIST.
2. SEE SHEET LS-01 FOR PLANT LIST
3. ALL SPRIGGING OPERATIONS SHALL BE PERFORMED PER THE REQUIREMENTS OF THE CITY STANDARD LANDSCAPE SPECIFICATION.
4. ROCK MULCH SHALL BE PLACED OVER 5 0Z. NON-WOVEN GEOTEXTILE FABRIC. COORDINATE WITH GRADING PLAN AND ROCK SIZES TO ENSURE A MINIMUM MULCH DEPTH TO ALLOW FOR 2 LAYERS OF ROCK. THE CONTRACTOR SHALL ENSURE THAT NO PORTION OF GEOTEXTILE IS VISIBLE .
5. SODDING OPERATIONS SHALL MEET THE REQUIREMENTS OF THE CITY OF WICHITA STANDARD LANDSCAPE SODDING SPECIFICATION.
6. CONTRACTOR SHALL FOLLOW CITY OF WICHITA STANDARD SPECIFICATIONS AND STANDARD SPECIAL PROVISIONS TO THE CITY OF WICHITA STANDARD SPECIFICATIONS FOR LANDSCAPE.
7. SPRIG ALL DISTURBED AREAS WITH LATITUDE 36 BERMUDA AT A RATE OF 5 BUSHELS PER ACRE, PER CITY STANDARD SPECIFICATION.
8. PROTECT ALL TREES TO REMAIN PER CITY STANDARD SPECIFICATIONS

LEGEND

SHADE TREE, SEE DETAIL SHEET LS-04

SHRUB PLANTING, SEE DETAIL SHEET LS-04

ORNAMENTAL PLANTING, SEE DETAIL SHEET LS-04

PERENNIAL SEE DETAIL SHEET LS-04

SPRIG WITH LATITUDE 36 BERMUDA, SEE NOTE #3

SOD WITH LATITUDE 36..

4-8" COLORADO RIVER ROCK SEE NOTE #4

1 ½" DARK GRAY GRANITE ROCK MULCH SEE NOTE #4

GRANITE BOULDERS, SEE DETAIL LS-04

waters edge AQUATIC DESIGN
11205 W. 79th St.
Lenexa, KS 66214
t. 913.438.4338
www.WeDesignPools.com
Kansas STATE CERTIFICATE OF AUTHORITY #E-990
PEC
landworks STUDIO
ARCHITECTURAL URBAN PRAIRIE COLLABORATIVE, P.C.
H&B HOSS & BROWN ENGINEERING

WICHITA, KANSAS
Pool Improvements
HARVEST PARK

CITY OF WICHITA

Seal: NICHOLAS L. STAIB LICENSED 7/8 EXPIRES KANSAS LANDSCAPE ARCHITECT

Nick Staib–Landscape Architect LICENSE #0718

Date: 08–14–20 Job #: 18–512

Drawn: RFT Checked: NLS

Issue: FOR BID

PLANTING PLAN – SOUTH

LS–03

Water's Edge Aquatic Design © 2020

Saved 08-14-2020 7:46:00 AM by NICK.STAIB
Plot Scale 1:1 08-14-2020 3:06:53 PM by ROY.THOMAS
U:\Wichita-Civil\2018\180189\001\Main\Drawings\Harvest\180189-001-LS-03-Planting Plan South