BENCHMARKS:
BM #1: "□" with cross on curb inlet near the SE corner of Lot 8, Block 4, Cheryl's Hollow 2nd Addition.
Elev. = 1364.97 (NAVD 88).

BM #2: "□" with cross on curb inlet near the SE corner of Lot 9, Block 10, Cheryl's Hollow 2nd Addition.
Elev. = 1363.50 (NAVD 88).

Trees in conflict with storm sewer construction to be removed by contractor. To be paid for as lump sum bid item "Site Clearing"

All other trees shall remain and be protected from damage during construction. Overhanging limbs shall be trimmed by the Contractor using a chain saw only as necessary for construction and with approval of the Engineer. Cost of tree trimming to be included in bid item "Site Clearing"

Toewalls shall not be required on riprap installation on this page.

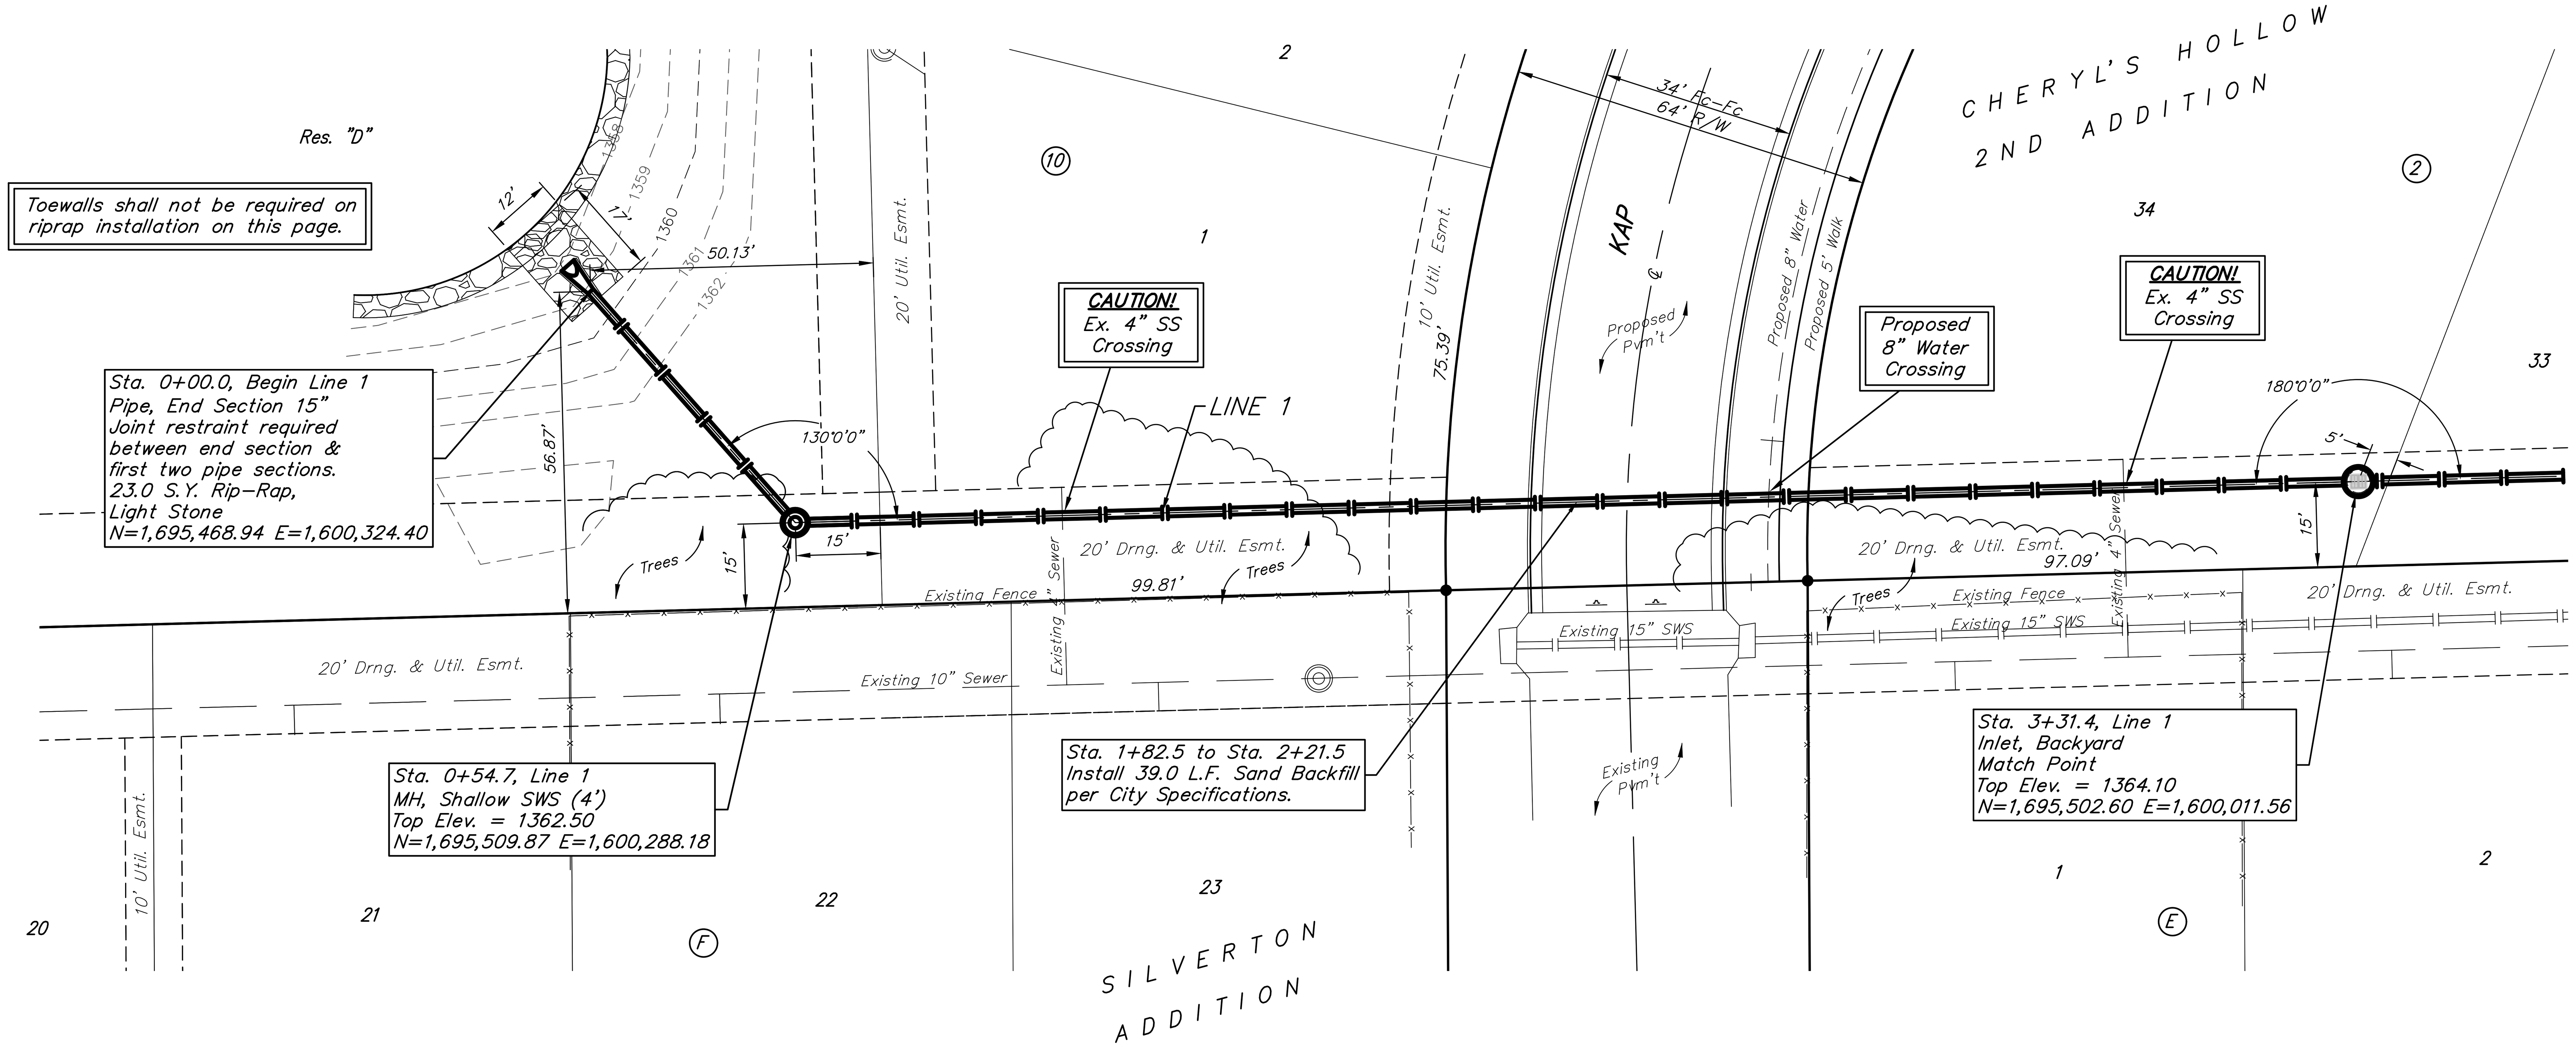

20 0 20
Scale: 1" = 20' Horizontal
1" = 5' Vertical
• = Iron

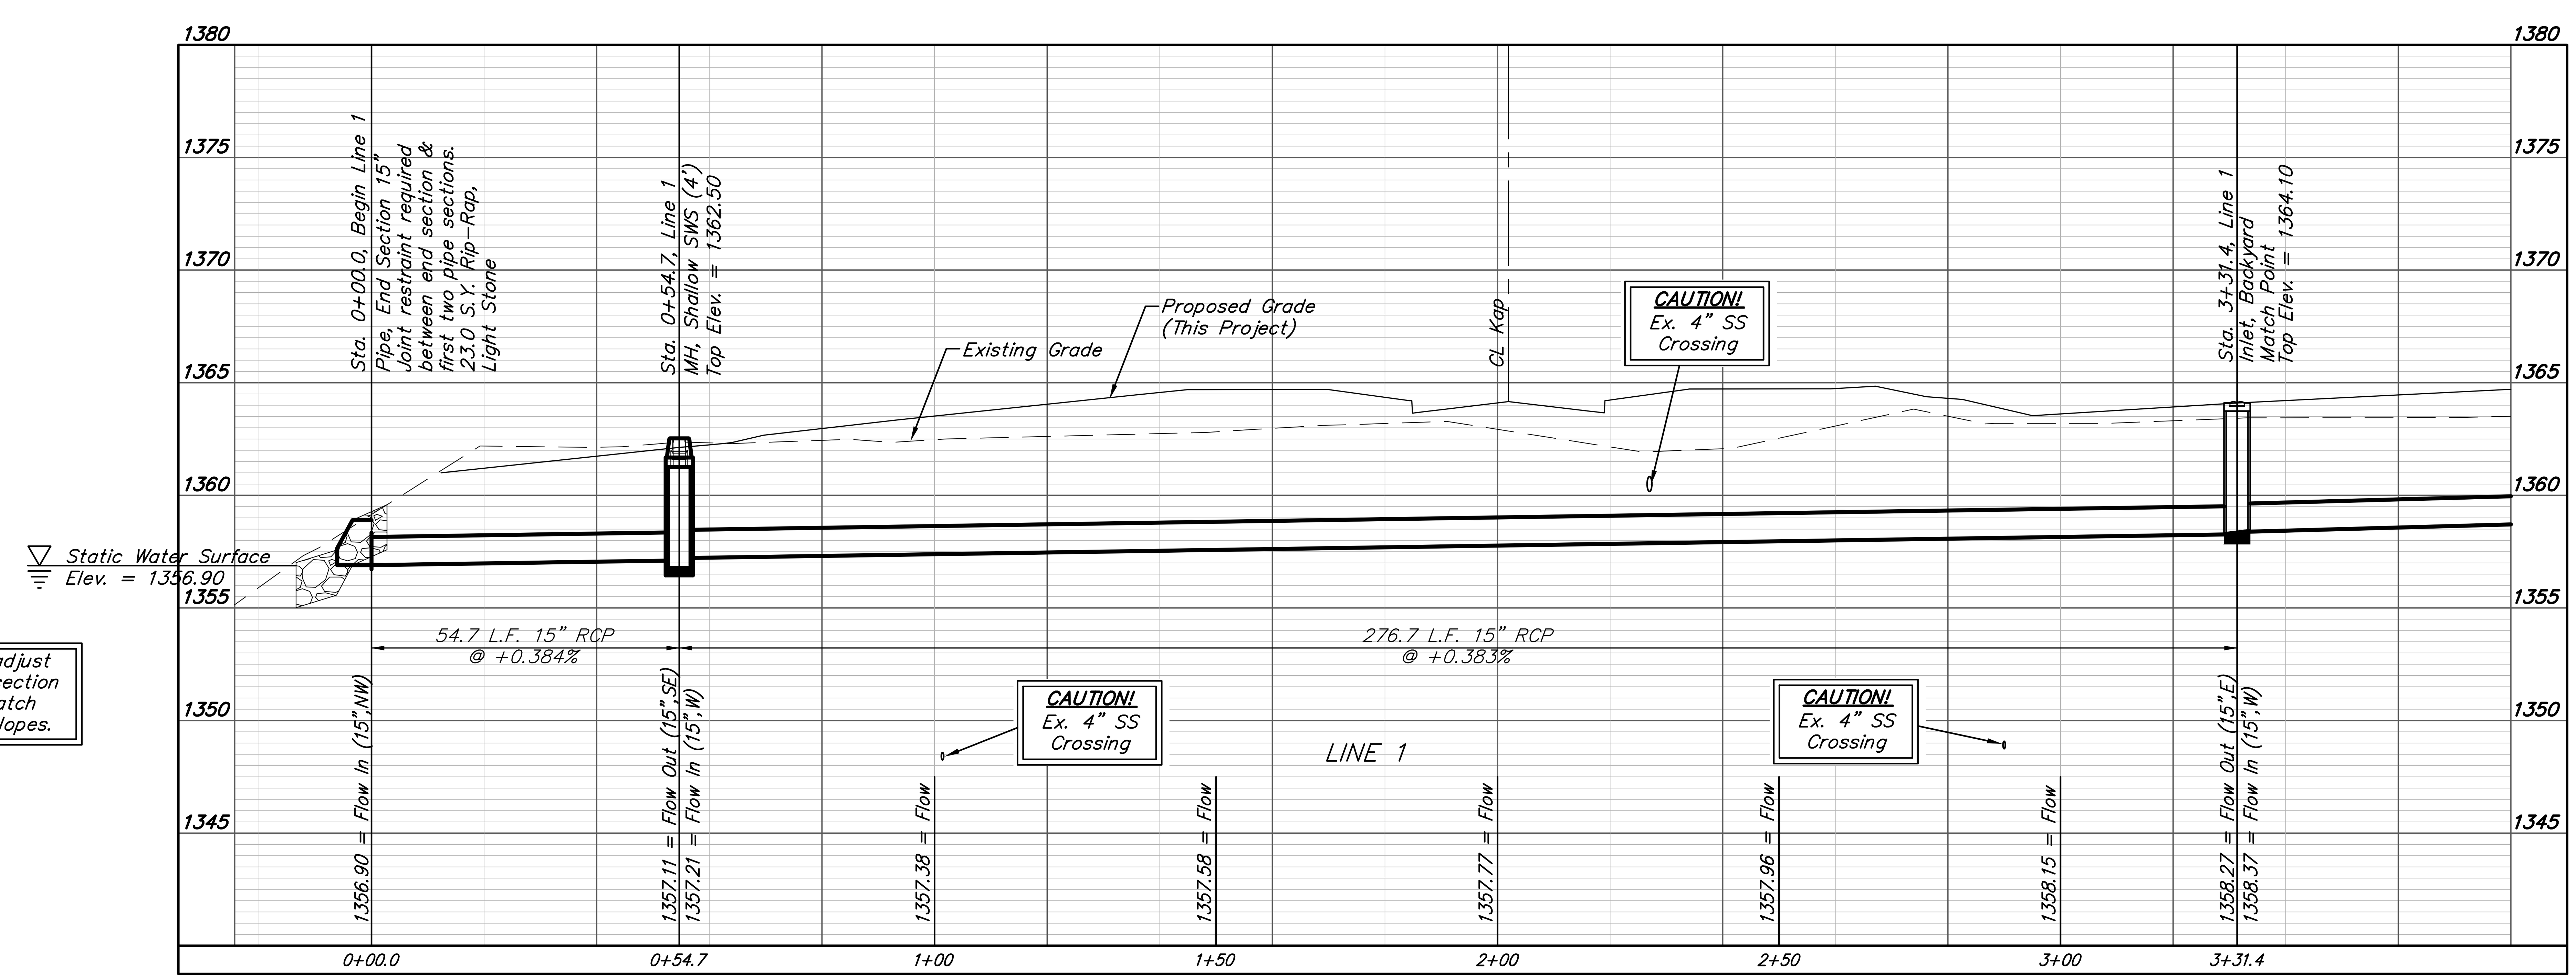

Contractor to adjust proposed end section locations to match existing pond slopes.

Baughman Company, P.A.
315 Ellis St. Wichita, KS 67211

CHERYL'S HOLLOW 2ND ADD. Ph. 3&4
LINE 1
STORM WATER DRAIN IMPROVEMENTS

SHEET 2 OF 20