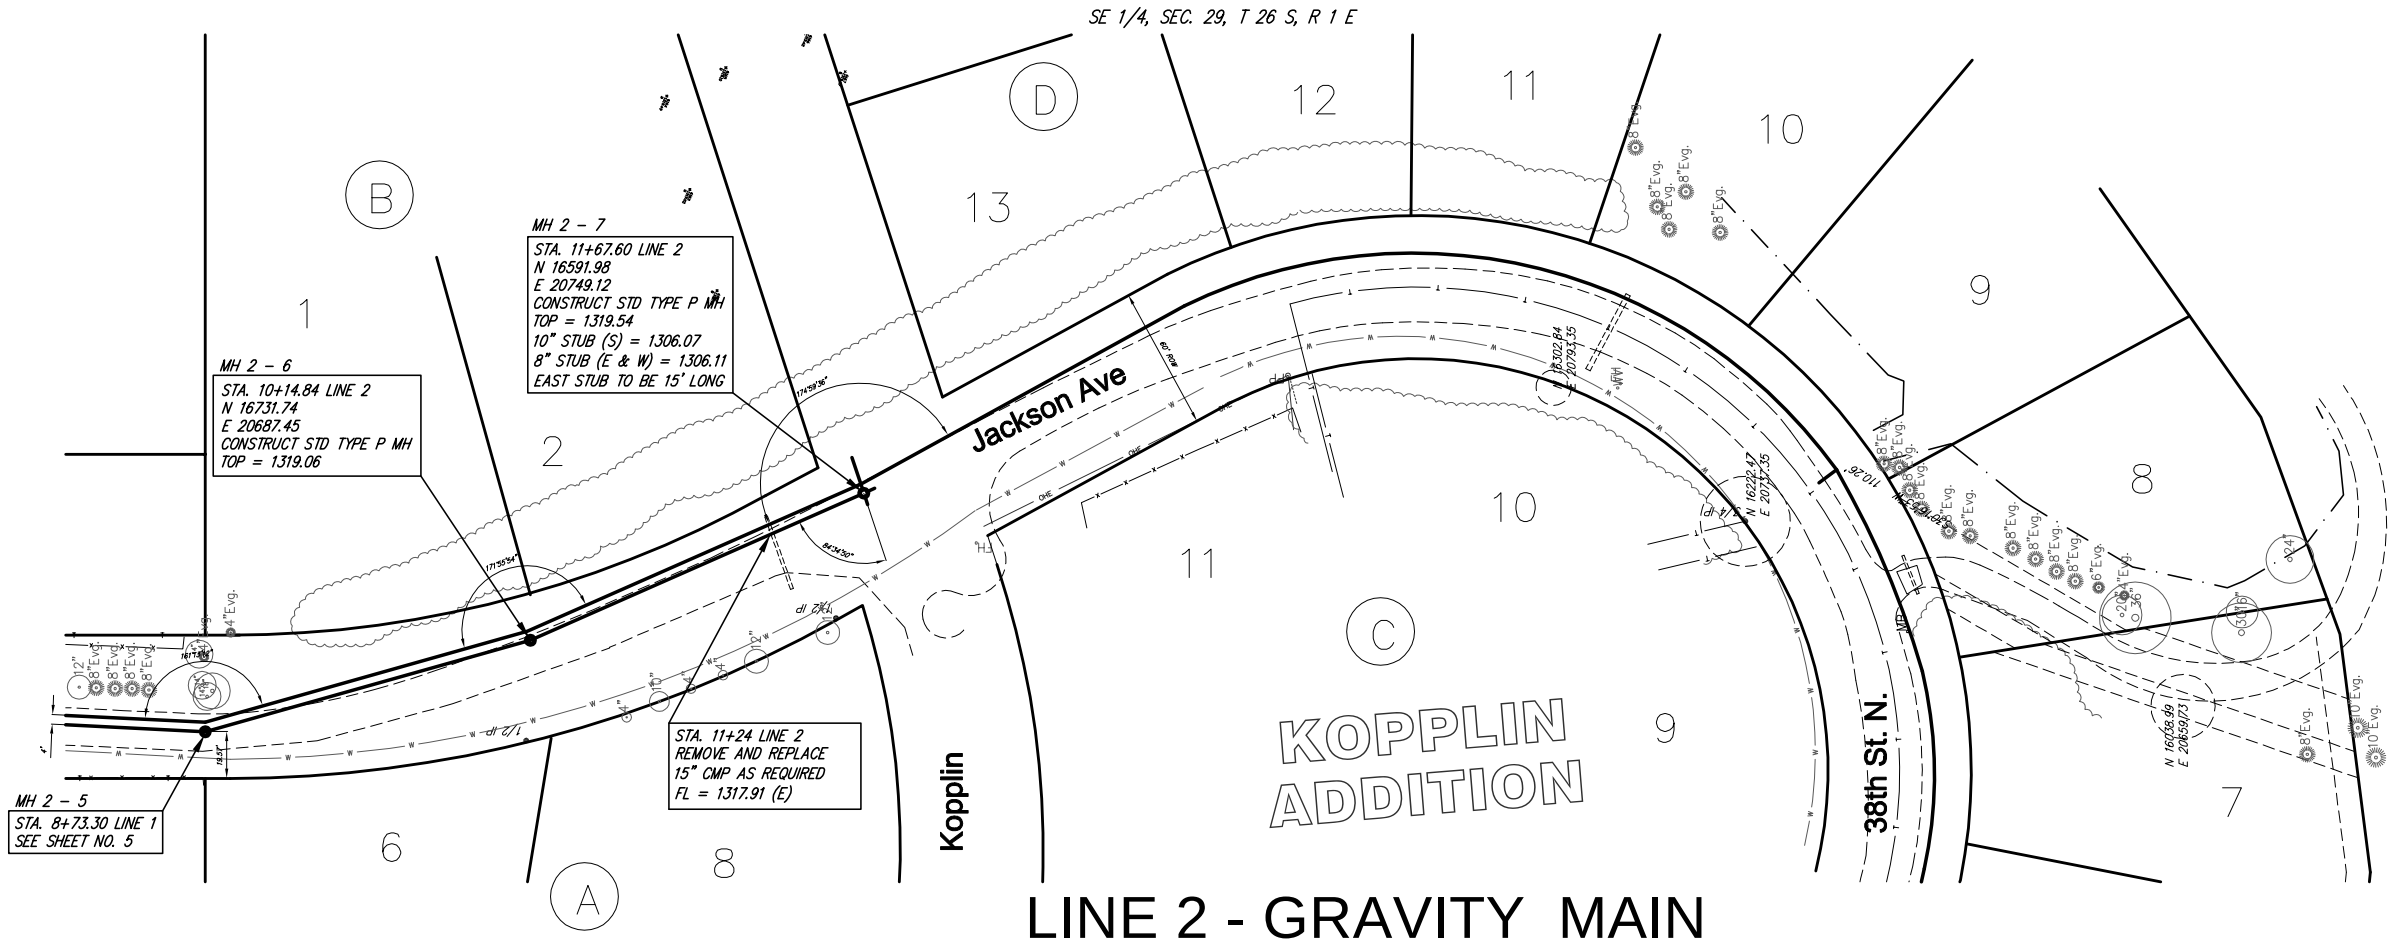

Scale 1" = 20' (Horiz.)
1" = 5' (Vert.)

3'
2'
1'
0

10' 0 20' 40'

LINE 2 - GRAVITY MAIN

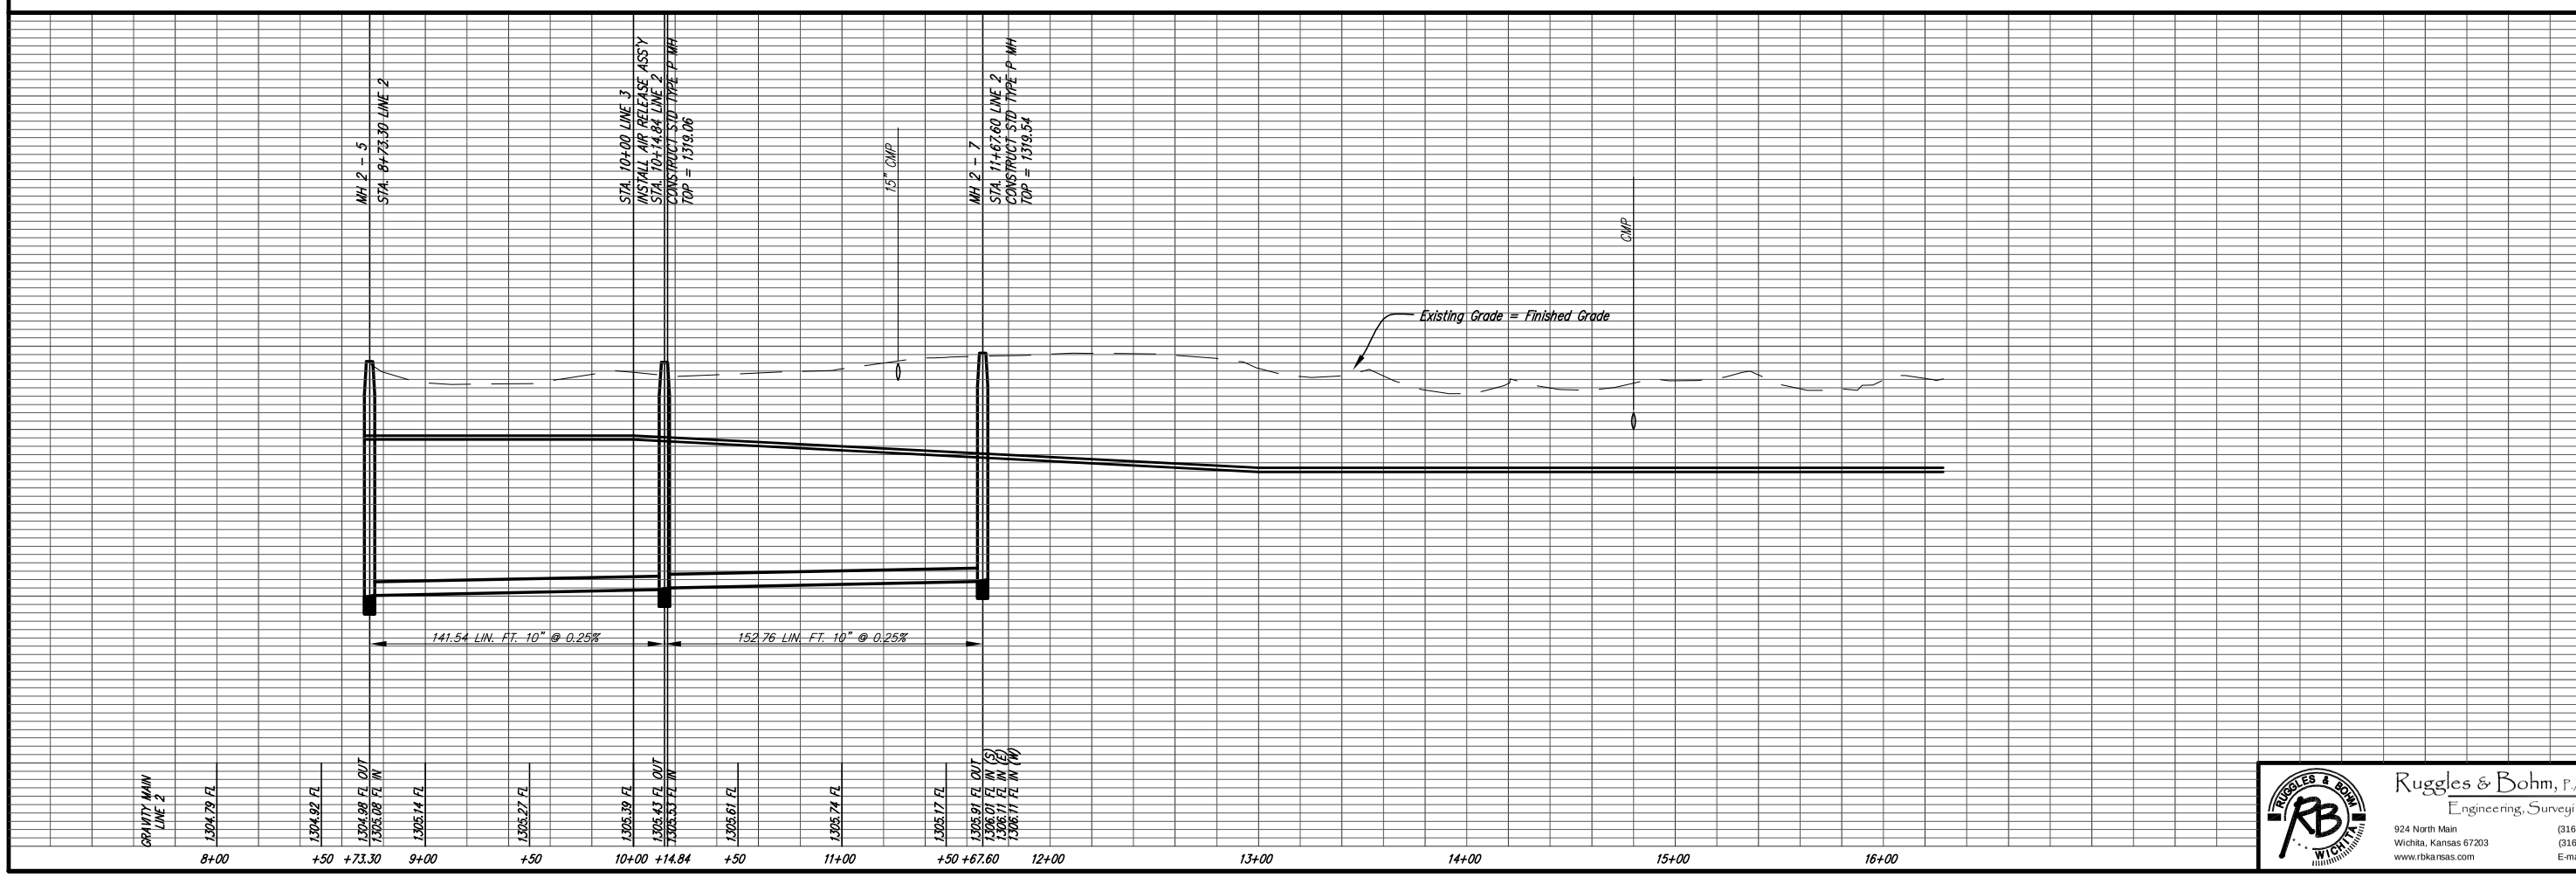

SANITARY SEWER MAIN
LINE 2, MAIN 16, SS #23
WICHITA, KANSAS

DESIGN PDC	DRAWN PDC
UTILITY	DATE 4/21/05
	REVISED
	REVIEW
PROJECT NUMBER 468-83958	DRAWING FILE eng. base

Ruggles & Bohm, P.A.
Engineering, Surveying, Land Planning
924 North Main
Wichita, Kansas 67203
www.rbkansas.com
(316) 264-8008
(316) 264-4621 fax
E-mail: info@rbkansas.com

RB JOB 2686X