FHWA REGION NO.	STATE	PROJECT NO.	FISCAL YEAR	SHEET NO.	TOTAL SHEETS
7	KANSAS	87N-0348-01	2007	112	135

0 5 10
SCALE: 1" = 10'

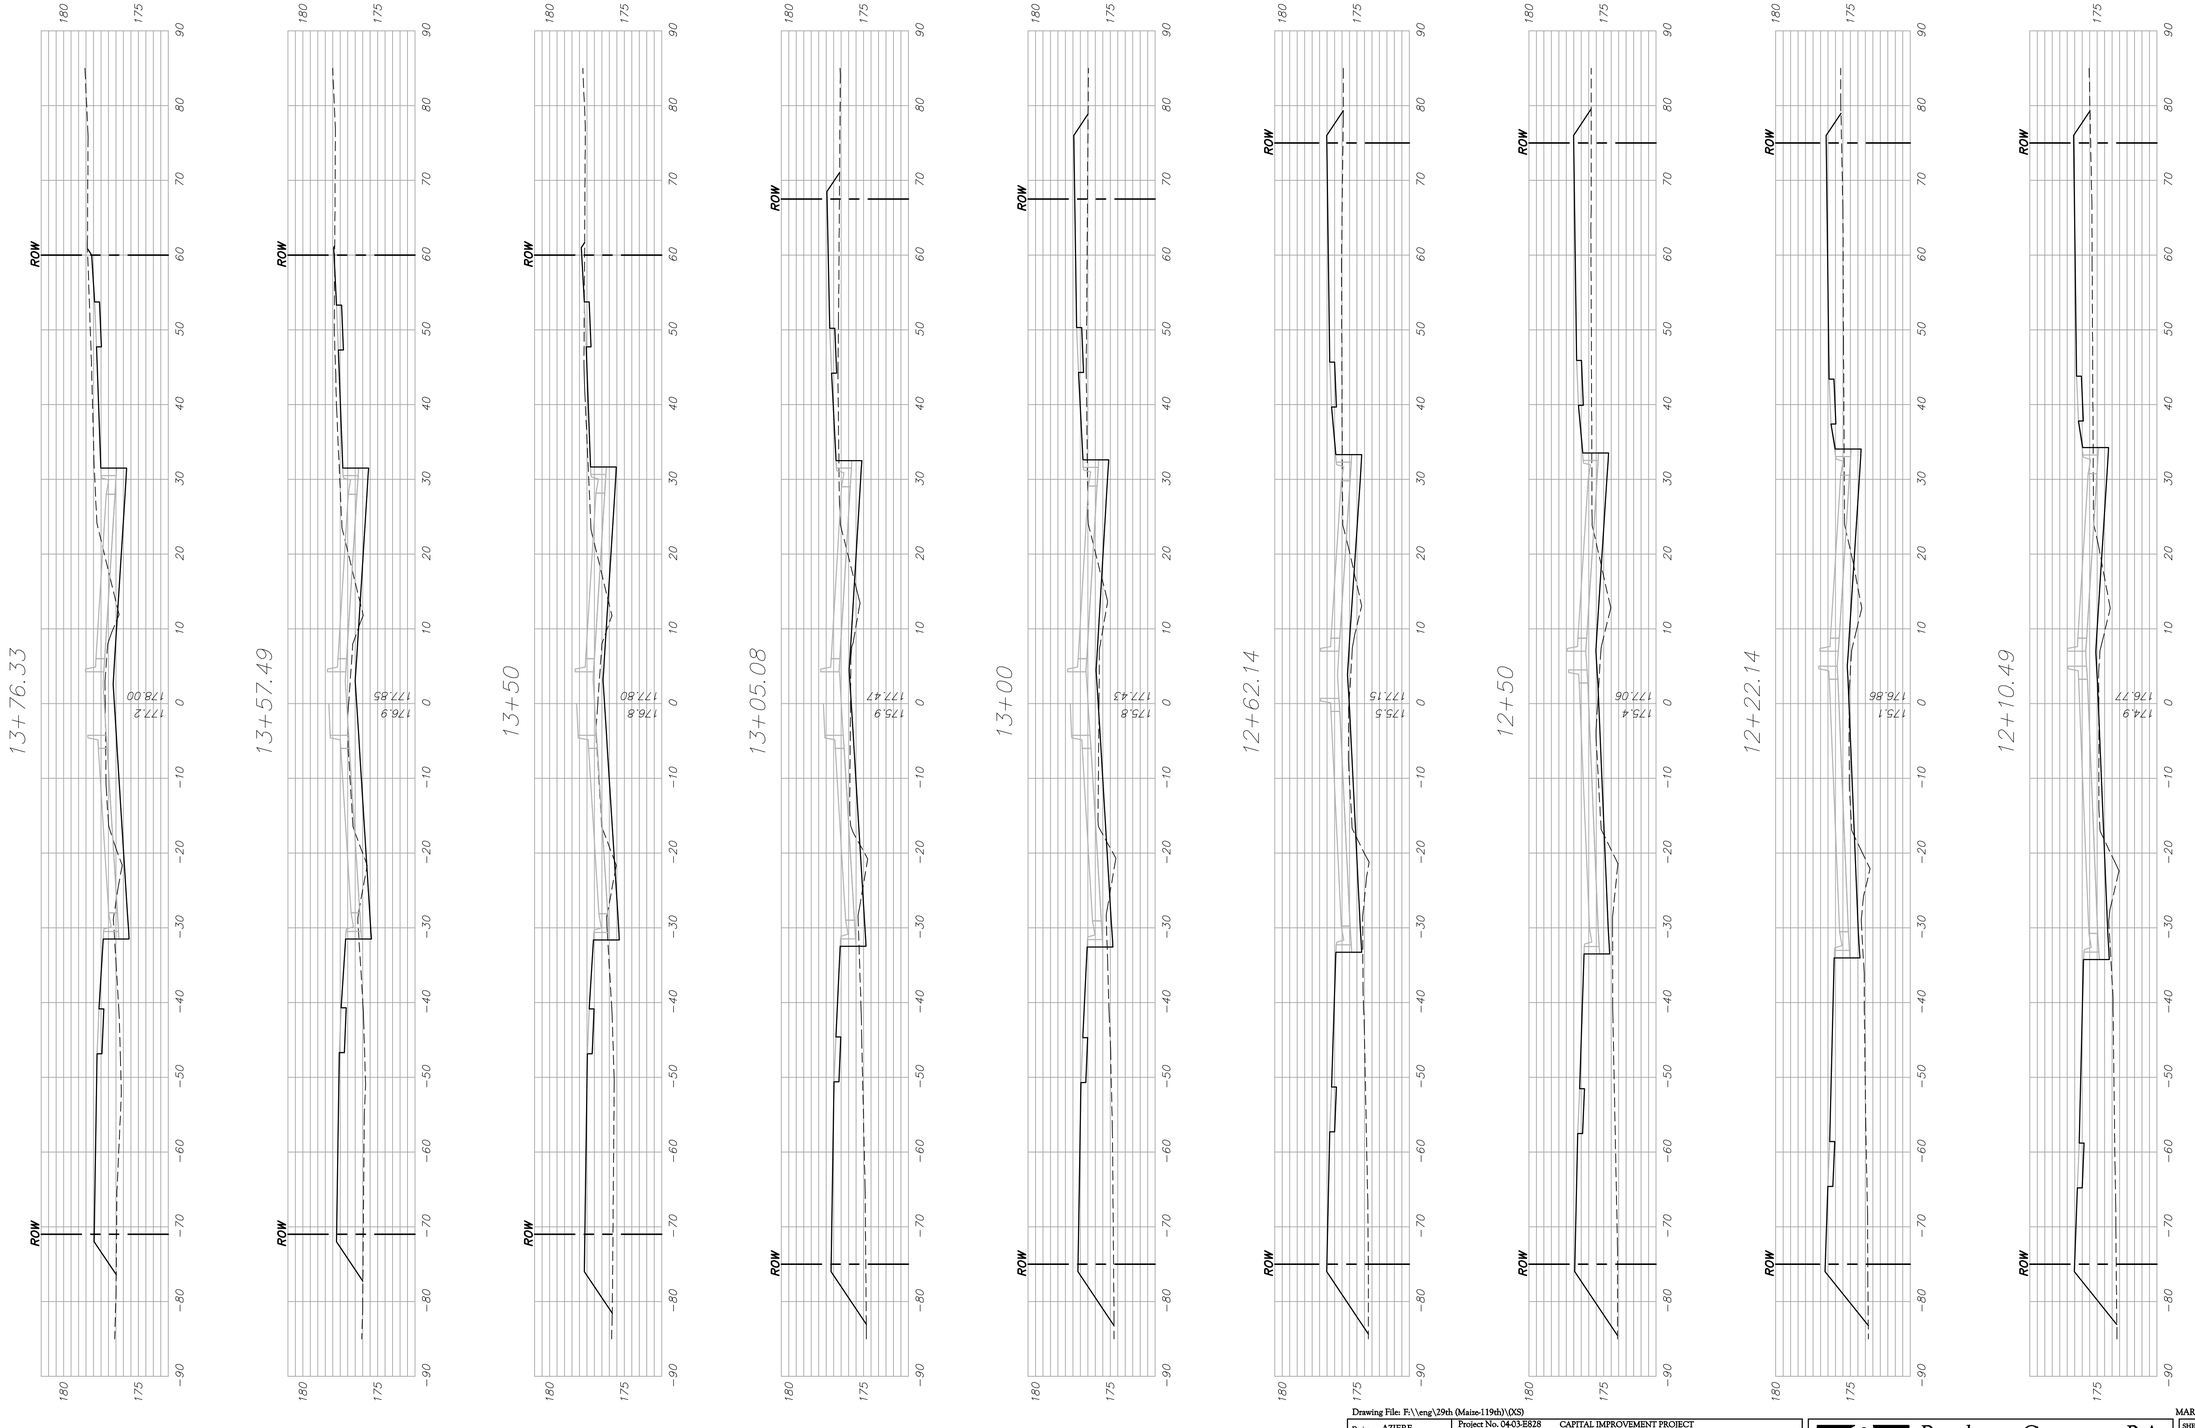

Drawing File: F:\\eng\29th (Maize-119th)\\CS)

Design: AZIERE Drawn: AZIERE Approved: JFB Scale: NOTED	Project No. 04-03-E828 CAPITAL IMPROVEMENT PROJECT 29th Street Paving Plan Paving Cross Sections 29th Street Paving Project - Maize Road to 119th Street	Baughman Baughman Company , P.A. 315 Ellis St. Wichita, KS 67211 P 316-262-7271 F 316-262-0149 ENGINEERING | SURVEYING | PLANNING | LANDSCAPE ARCHITECTURE

MARCH, 2007

SHEET 112 OF 135