FHWA REGION NO.	STATE	PROJECT NO.	FISCAL YEAR	SHEET NO.	TOTAL SHEETS
7	KANSAS	87N-0348-01	2007	24	135

0 5 10
SCALE: 1" = 10'

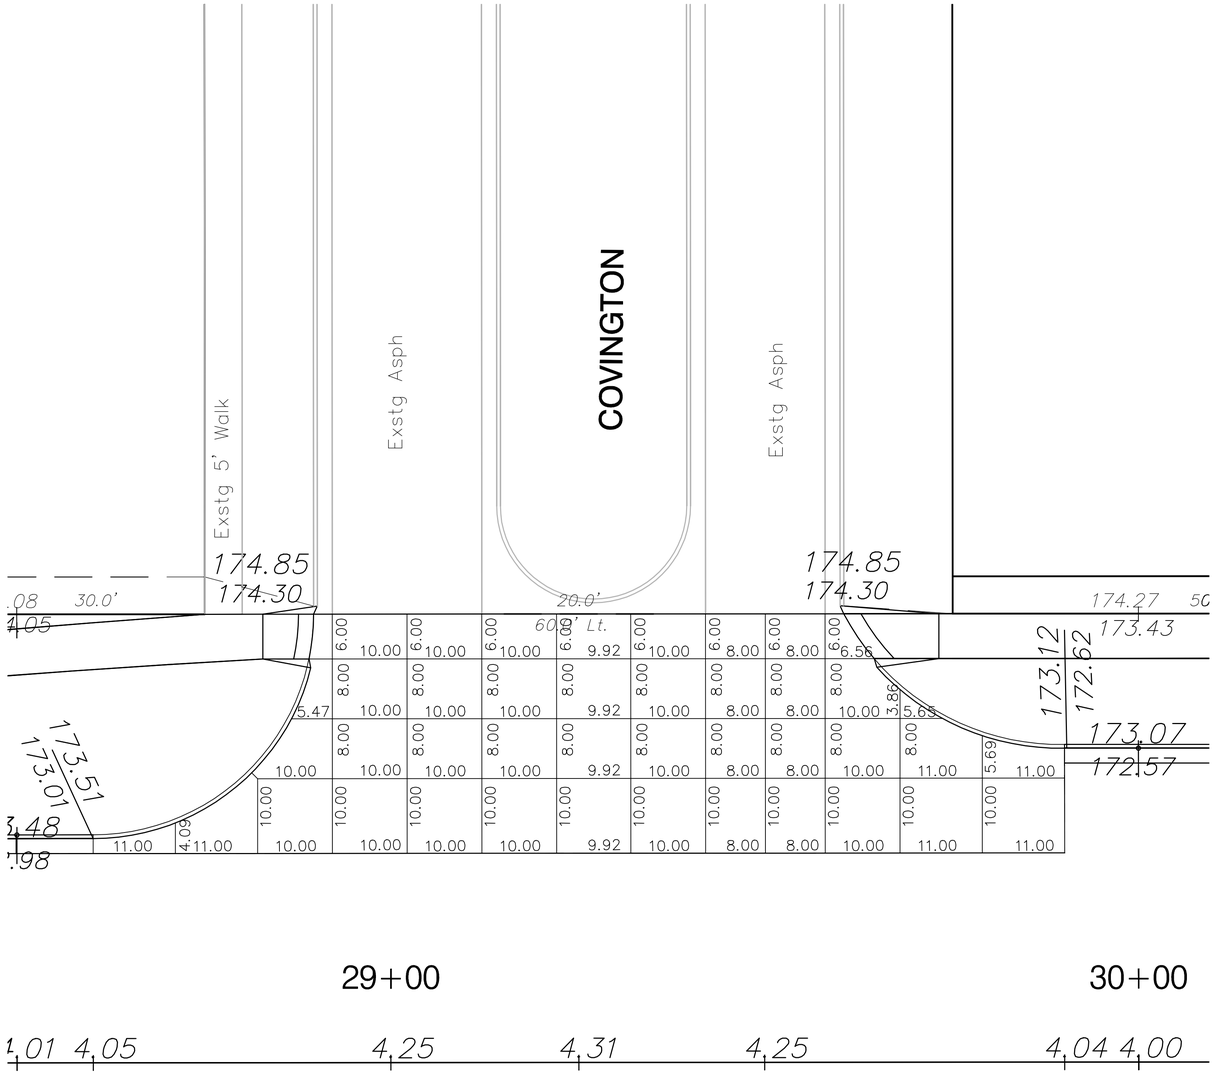

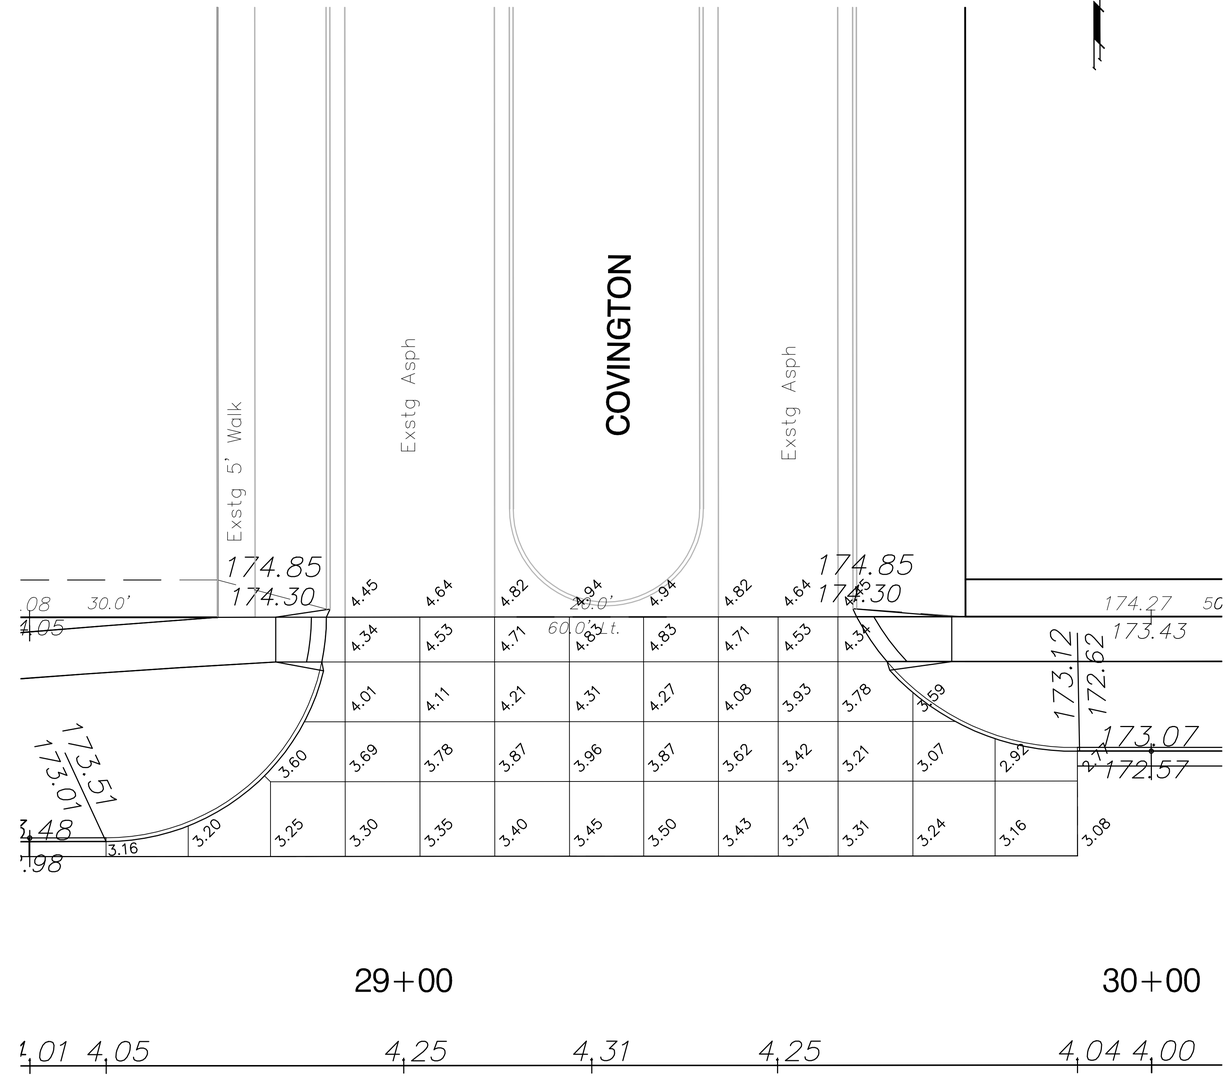

Drawing File: F:\\eng\29th (Maine-119th)\VALLEY GUTTER)

Designer: AZIERE
Drawn: AZIERE
Approved: JFB
Scale: NOTED

Project No. 0403-E828 CAPITAL IMPROVEMENT PROJECT

COVINGTON
ENTRANCE DETAILS

29th Street Paving Project - Maine Road to 119th Street

Baughman Company , P.A.
315 Ellis St. Wichita, KS 67211 P 316-262-7271 F 316-262-0149
ENGINEERING | SURVEYING | PLANNING | LANDSCAPE ARCHITECTURE

May, 2007

SHEET 24 OF 135