FHWA REGION NO.	STATE	PROJECT NO.	FISCAL YEAR	SHEET NO.	TOTAL SHEETS
7	KANSAS	87N-0348-01	2007	27	135

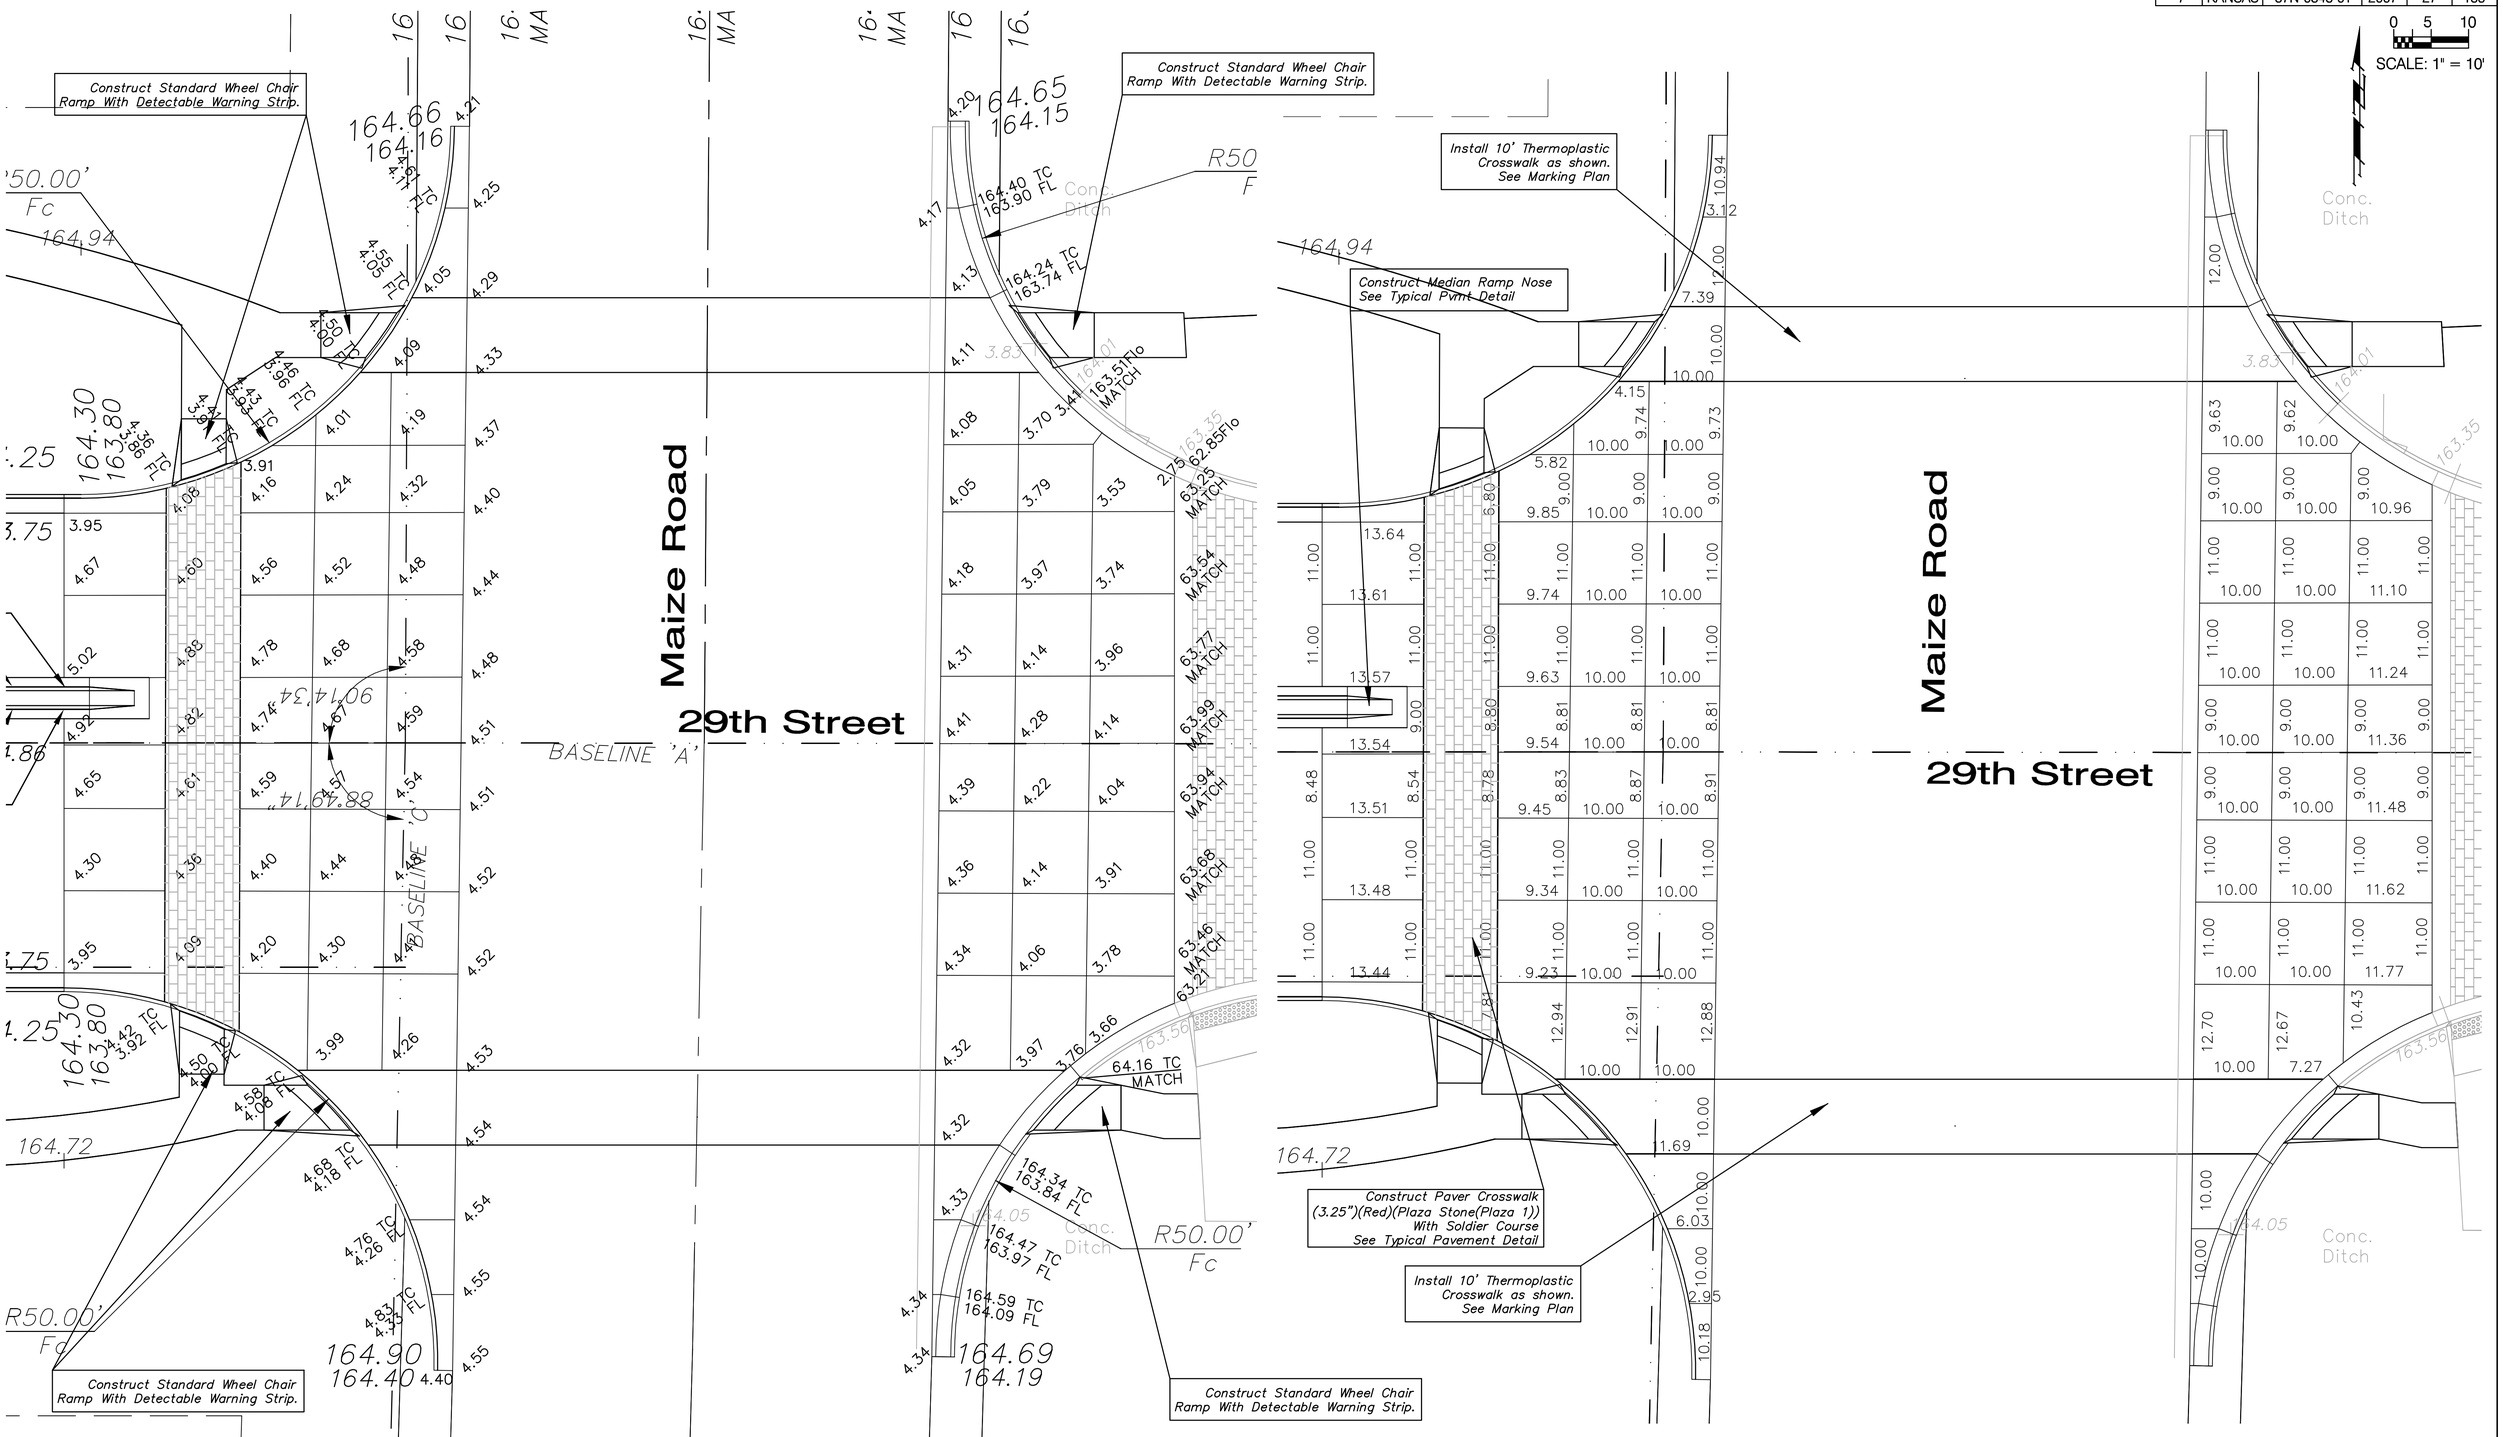

Drawing File: F:\\eng\29th (Maize-119th)\(intersecton detail)

May, 2007

Design: AZIERE Drawn: AZIERE Approved: JFB Scale: NOTED	Project No. 0403-E828 CAPITAL IMPROVEMENT PROJECT Intersection Details 29th & MAIZE Intersection 29th Street Paving Project - Maize Road to 119th Street	Baughman Company , P.A. 315 Ellis St. Wichita, KS 67211 P 316-262-7271 F 316-262-0149 ENGINEERING | SURVEYING | PLANNING | LANDSCAPE ARCHITECTURE

SHEET 27 OF 135