
HYDRAULIC AVENUE PAVING

57th STREET SOUTH TO MACARTHUR

INCIDENTAL DRAINAGE IMPROVEMENTS - PHASE 1

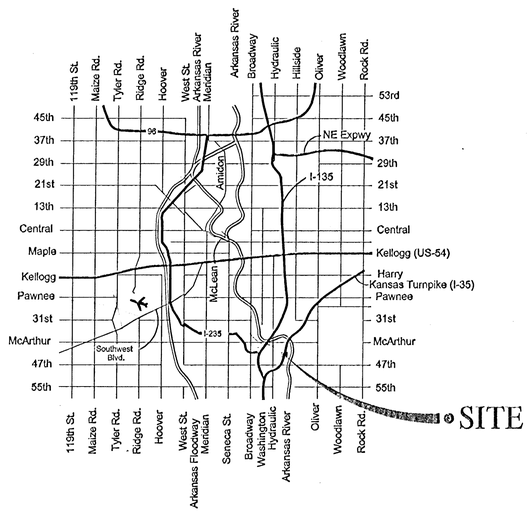

VICINITY MAP

Project Number
472-76-245-83324

O.C.A. Number
706810


CITY OF WICHITA, KANSAS

Michael E. Lindebak, P.E. City Engineer

FEBRUARY 2001

INDEX

Title Sheet	1
General Notes	2
RCBC Plan and Profile	3
KTA Channel and RCBC Details	4
SS Lowering Plan and Profile	5
Sanitary Sewer Lowering Detail	6
Drainage Channel Plan and Profile	7
Drainage Channel Typical Sections	8
Traffic Control Plan	9–11
Construction Sequence Typicals	12
KTA Traffic Control Details	13
Typical KTA Pavement Sections	14
RCB Details	15–16
Erosion Control Details	17–20
Concrete Barrier Details	21–23
Traffic Control Details	24–31
Reinf. Concrete Manhole Details	32
Drainage Channel Cross Sections	33–36

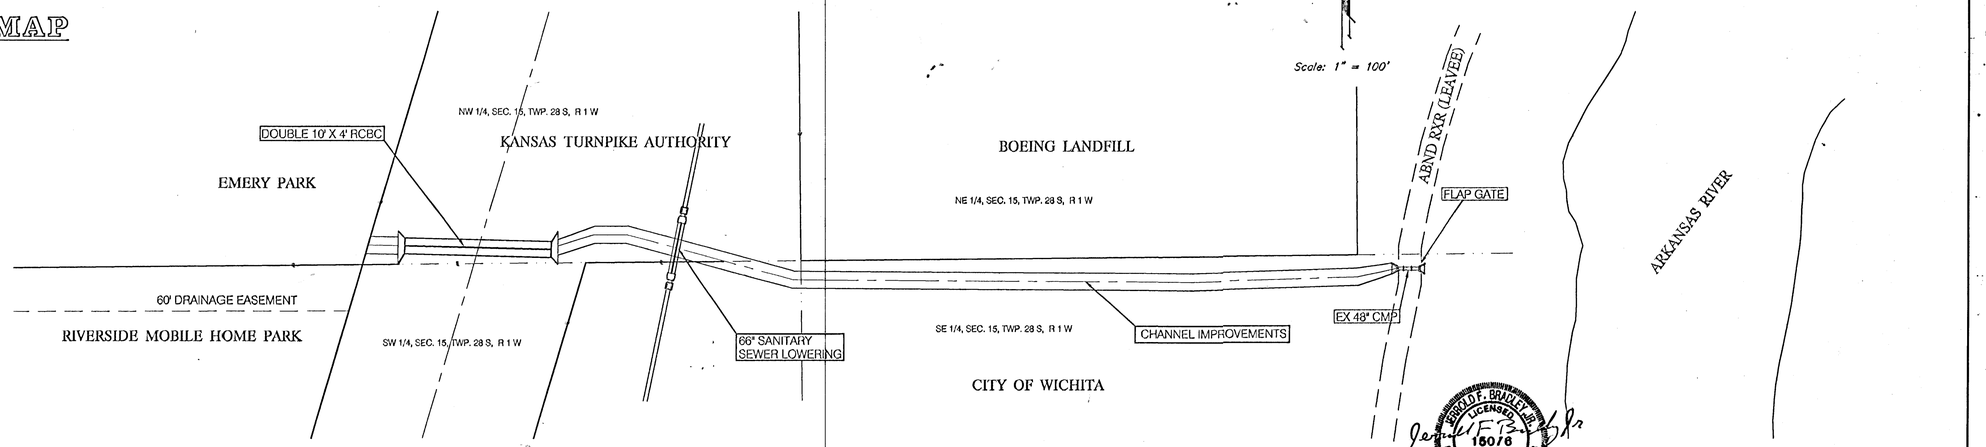

F:\Eng\Hydraulic\KTA\Title.dwg

BAUGHMAN COMPANY, P.A.
ENGINEERING, SURVEYING, & PLANNING
316-262-7271 • 315 ELLIS • WICHITA, KANSAS 67211