
TYPICAL CHANNEL SECTION

Sta. 0+00.00 to 1+28.67

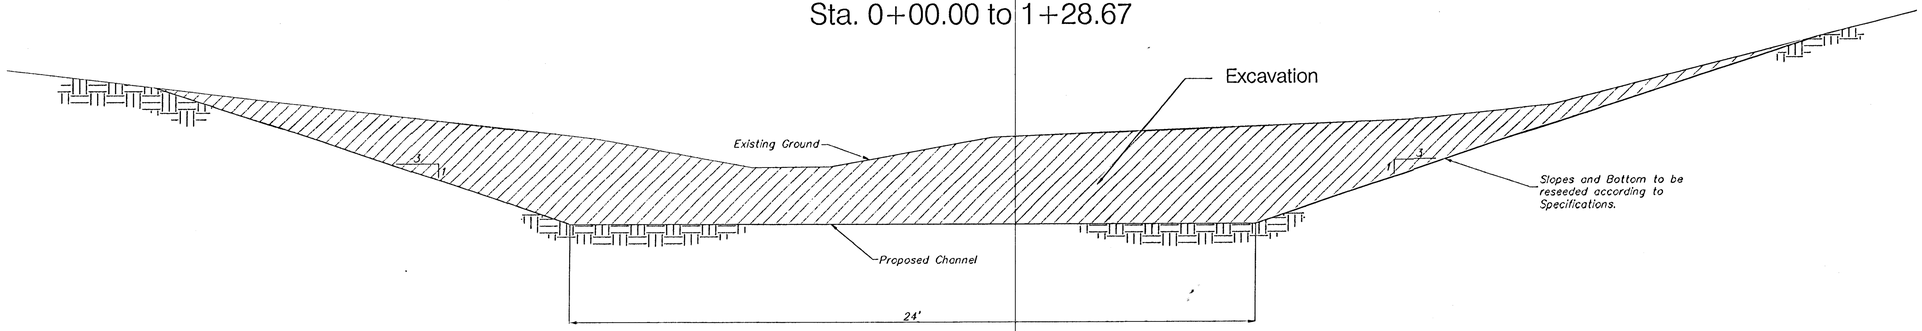


Fence Removal *

TYPE	LOCATION	LENGTH	REPLACE OR RESET
4' Chain Link	West Side of KTA	50'	Reset Existing
8' Coated Galv. Chain Link	East Side of KTA	92'	Replace w/ 4' Galv. Chain Link
8' Galv. Chain Link	South of Boeing	250'	Realign North of Channel (See Plan)

* = For Information Only

TYPICAL CHANNEL SECTION

Sta. 1+28.67 to 11+29.87

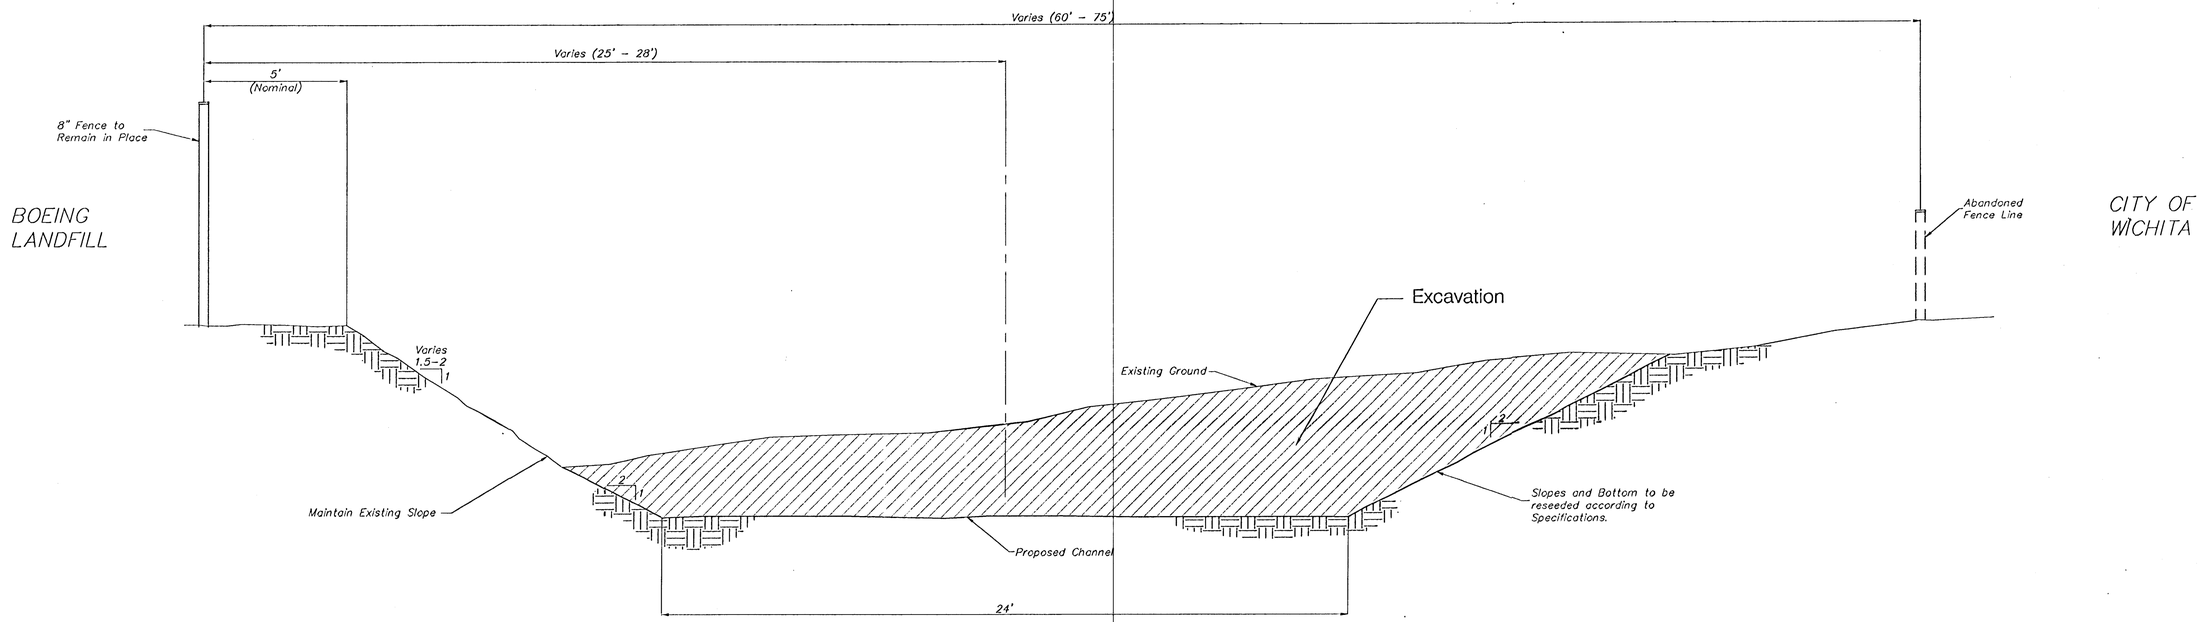

PROJECT NUMBER	SHEET NAME	ENGINEERING DIRECTORY
472-76-245-83324	Typsec01	F:\\Hydraulic\KTA

DESIGN	DRAWN	APPROVED	DATE	SCALE	BAUGHMAN NO
TPV	KWR	JFB	FEB 2001	NONE	99-09-E453

CAPITAL IMPROVEMENT PROJECT
24' DRAINAGE CHANNEL
TYPICAL SECTIONS
HYDRAULIC AVENUE PAVING - INCIDENTAL DRAINAGE IMPROVEMENTS - PHASE 1

BAUGHMAN COMPANY, P.A.
ENGINEERING, SURVEYING, & PLANNING
316-262-7271 • 315 ELLIS • WICHITA, KANSAS 67211