


1+28.67

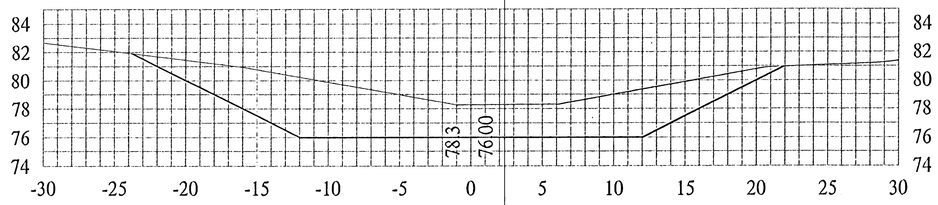


1+00

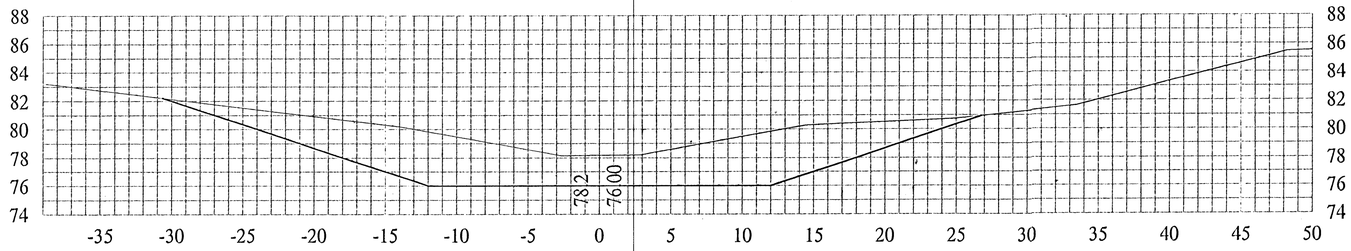

0+50

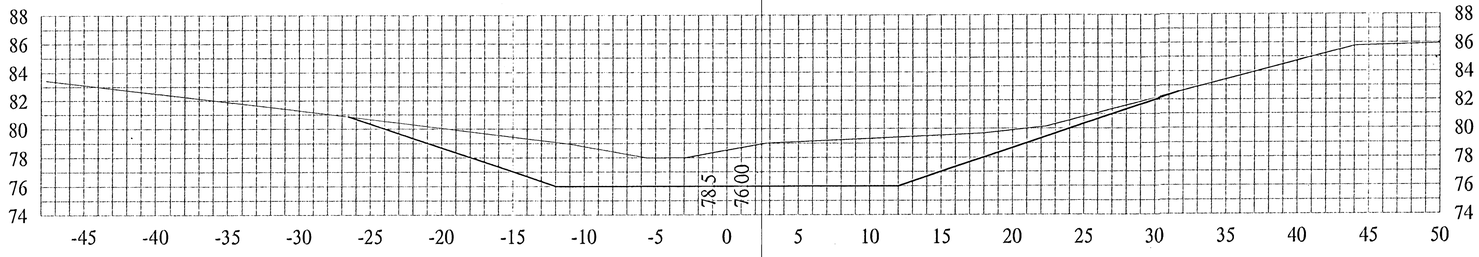

0+00

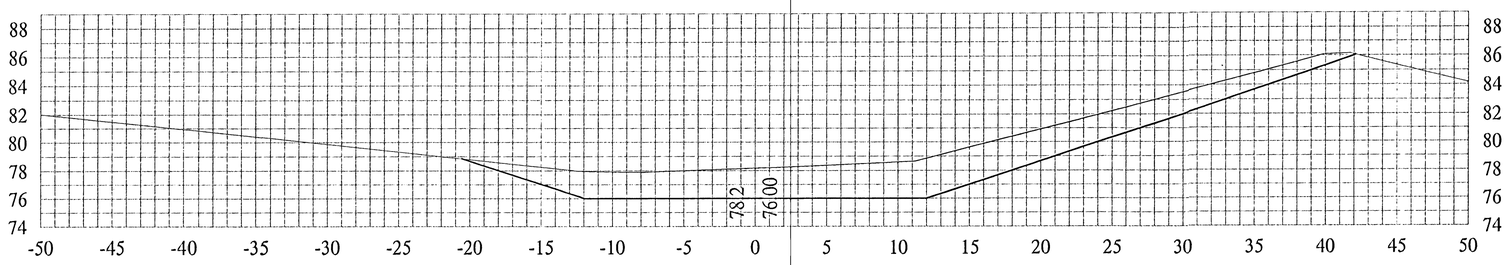

PROJECT NUMBER	SHEET NAME	ENGINEERING DIRECTORY
472-76-245-83324	XSEC	F:\\Hydraulic\KTA

DESIGN	DRAWN	APPROVED	DATE	SCALE	BAUGHMAN NO
TPV	TPV	JFB	FEB 2001	1:5	99-09-B453

CAPITAL IMPROVEMENT PROJECT
24' DRAINAGE CHANNEL
CROSS SECTIONS
HYDRAULIC AVENUE PAVING - INCIDENTAL DRAINAGE IMPROVEMENTS - PHASE 1

BAUGHMAN COMPANY, P.A.
ENGINEERING, SURVEYING, & PLANNING
316-262-7271 • 315 ELLIS • WICHITA, KANSAS 67211