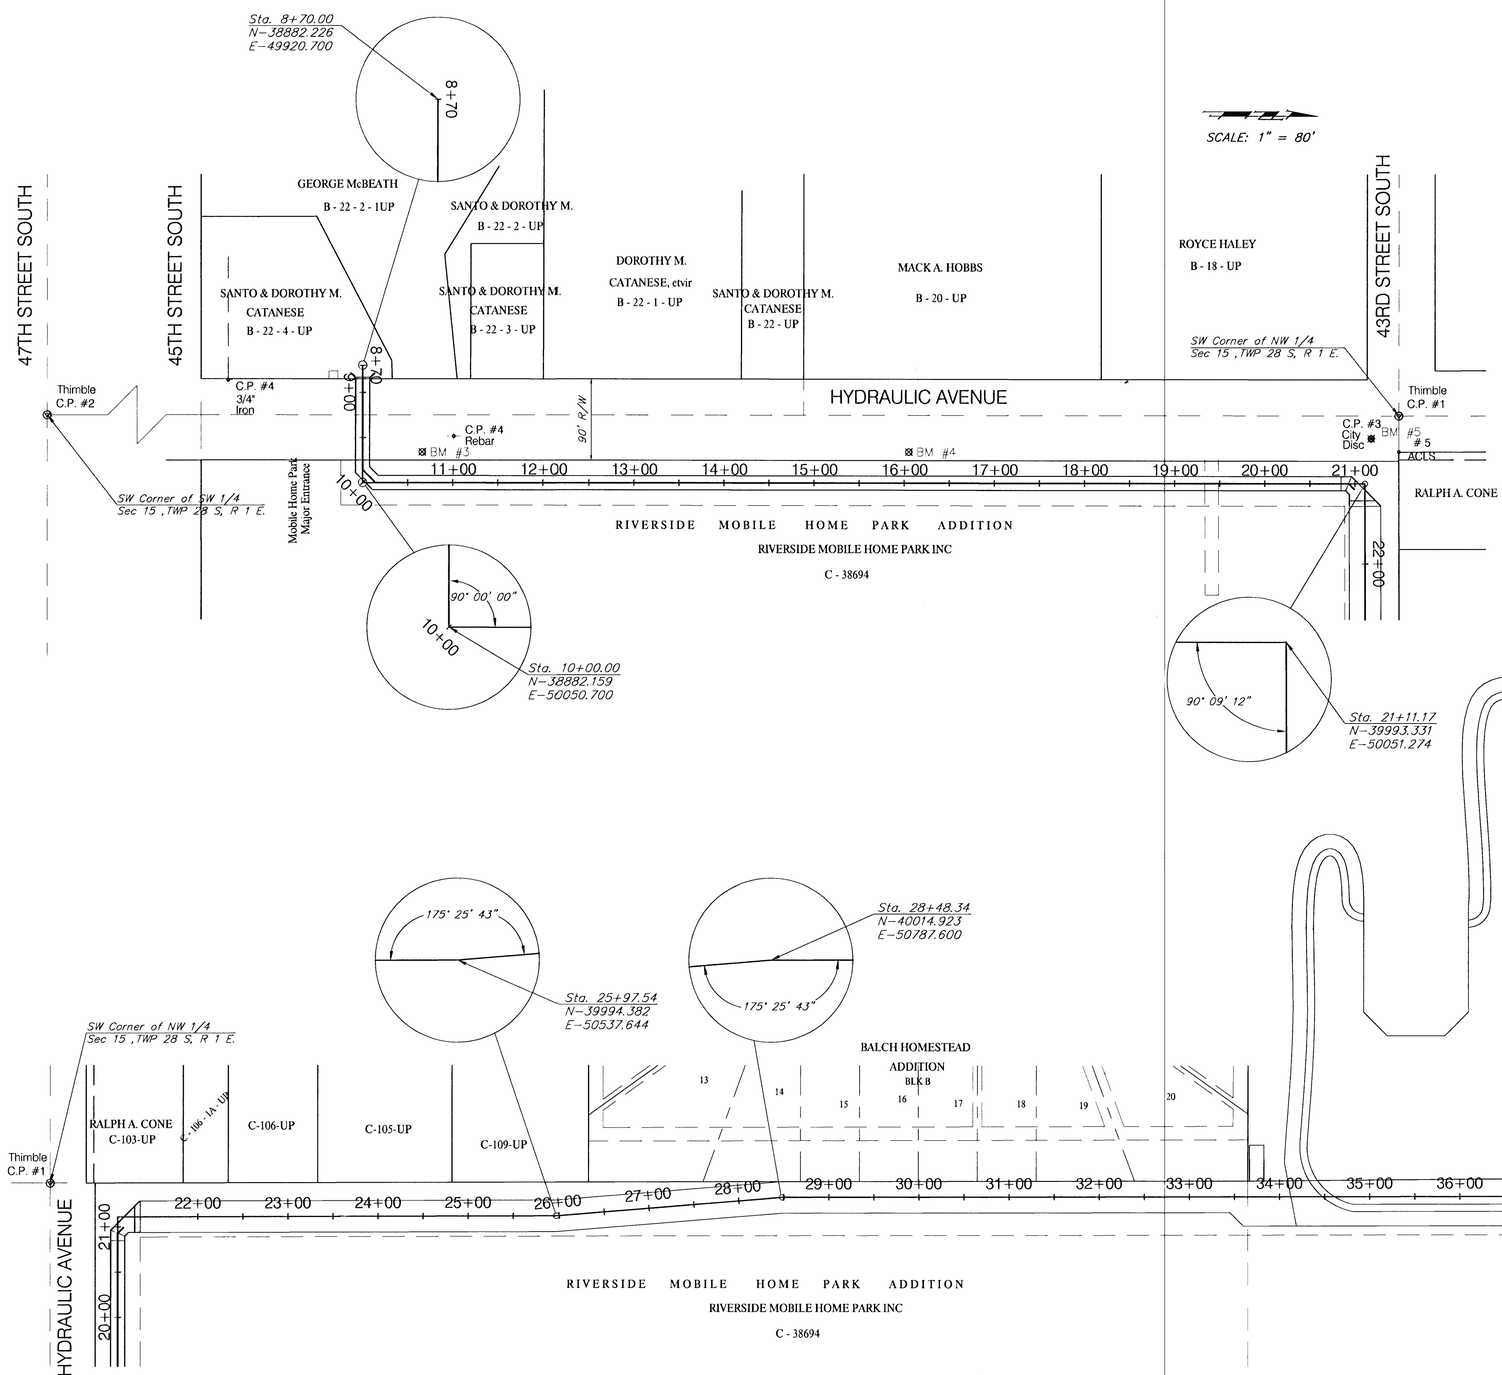


CONTROL POINTS:

C.P. #1 – Thimble in the Intersection of 43rd Street South and Hydraulic Avenue
N–40030.816
E–49976.293

C.P. #2 – Thimble in the Intersection of 47th Street South and Hydraulic Avenue
N–37375.008
E–49976.560

C.P. #3 – City of Wichita Benchmark Disc 35' South and 25' East of Centerlines of Hydraulic Avenue and 43rd Street South
N–40000.000
E–50000.000

C.P. #4 – Rebar 25' East and 170' North of the Centerlines of Hydraulic Avenue and the Mobile Home Entrance
N–34983.355
E–49998.880

C.P. #5 – 3/4" Iron 40' West and 30' North of the Centerlines of Hydraulic Avenue and 45th Street South.
N–38732.963
E–49936.620

BENCHMARKS:

BM #3 – RR Spike in West face of HLP, East side of Hydraulic, North of 45th St South, North of the Mobile home Park Entrance. Sta. 10+66, 34' Lt.
Elev. = 82.72 (City Datum)

BM #4 – RR Spike in West face of 2nd HLP, South of 43rd St. South, East side of Hydraulic. Sta. 16+05, 34' Rt.
Elev. = 82.34 (City Datum)

BM #5 – City of Wichita Bench Mark Disc, 35' South and 25' East of Centerlines Hydraulic and 43rd St. South.
Elev. = 82.13 (City Datum)

PROJECT NUMBER			SHEET NAME	ENGINEERING DIRECTORY	
472-76-245-83324			Keysheet	F:\\Hydraulic\Pond	
DESIGN	DRAWN	APPROVED	DATE	SCALE	BAUGHMAN NO
TPV/JFB	TPV	JFB	Sept 2001	Noted	99-09-E453

CAPITAL IMPROVEMENT PROJECT

KEYSHEET

HYDRAULIC AVENUE PAVING- INCIDENTAL DRAINAGE PROJECTS - PHASE 2

BAUGHMAN COMPANY, P.A.
ENGINEERING, SURVEYING, & PLANNING
316-262-7271 * 315 ELLIS * WICHITA, KANSAS 67211

F:\Eng\Hydraulic\Pond\keyx.dwg Sun Sep 16 08:24:38 2001